



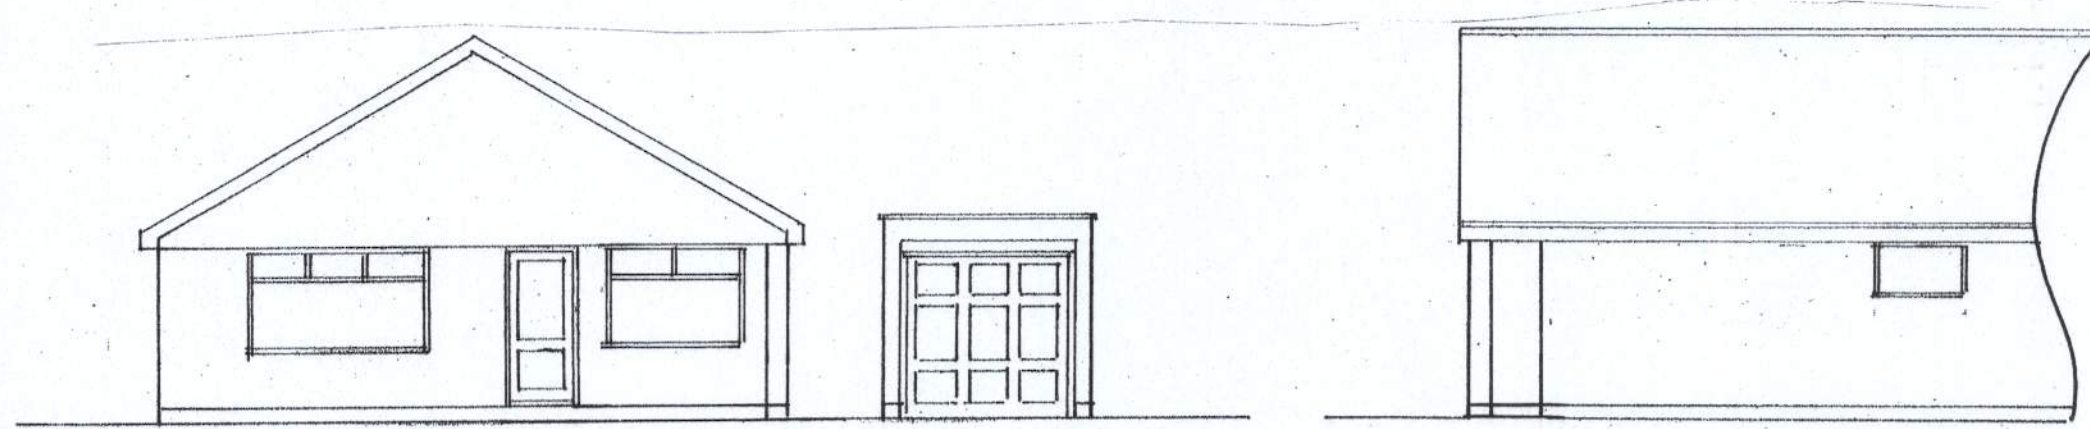


north
1 : 100


west

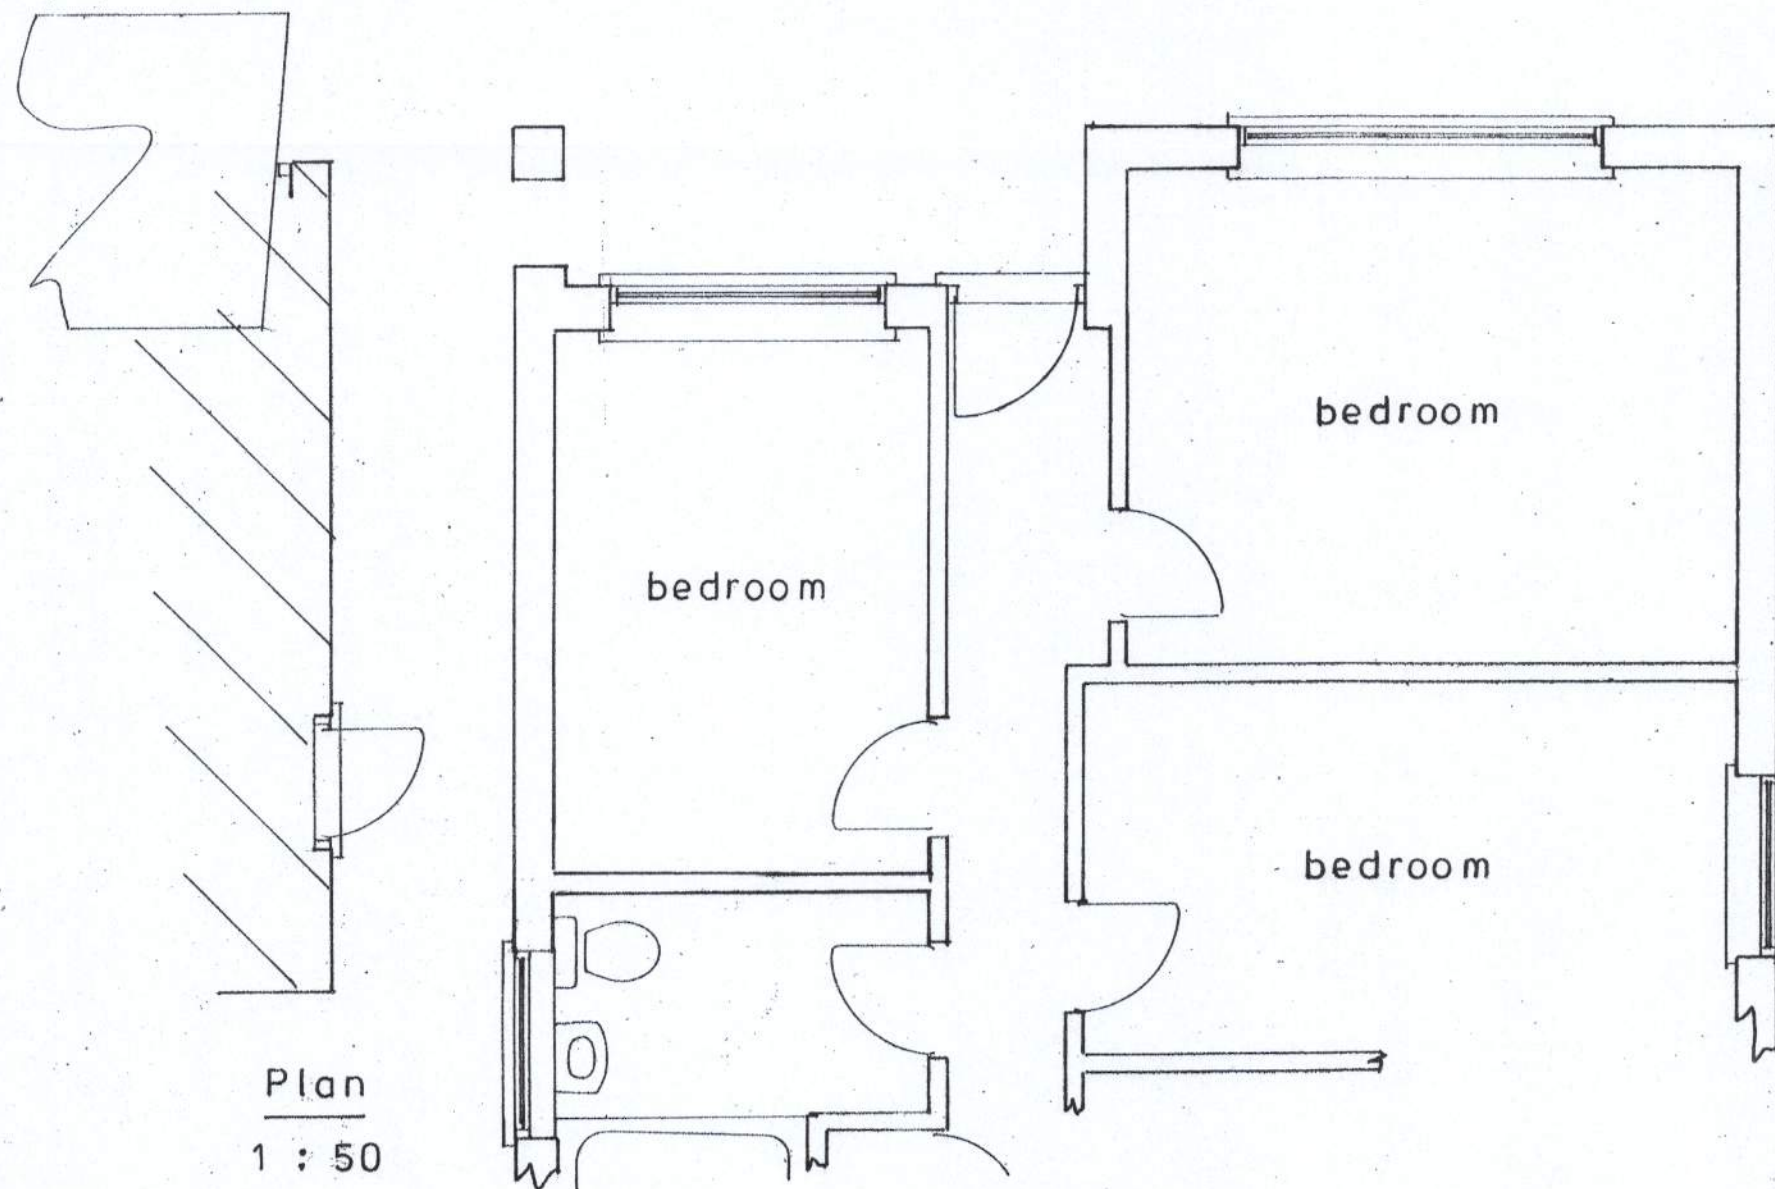

Plan
1 : 50

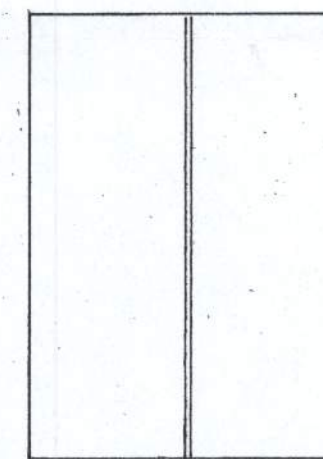

roof plan
1 : 200

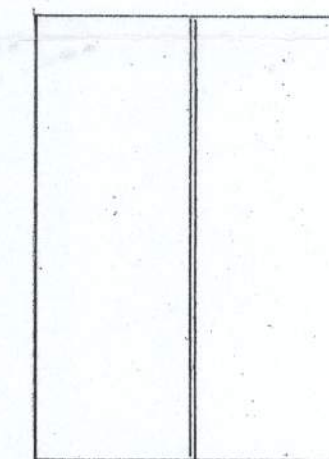

proposed roof plan

Existing

PROPOSED INFILL EXTENSION AT 14, BUCKLAND DRIVE, PAGHAM
FOR MR. & MRS. CHAMBERS.

sheet 2 of 2

Bryan Butcher
Rainbow Cottage
Nyetimber Lane
Bognor Regis PO21 3JX
01243 266871
07973 233442
bryan.butcher@btinternet.com
www.bryanbutcher.com