


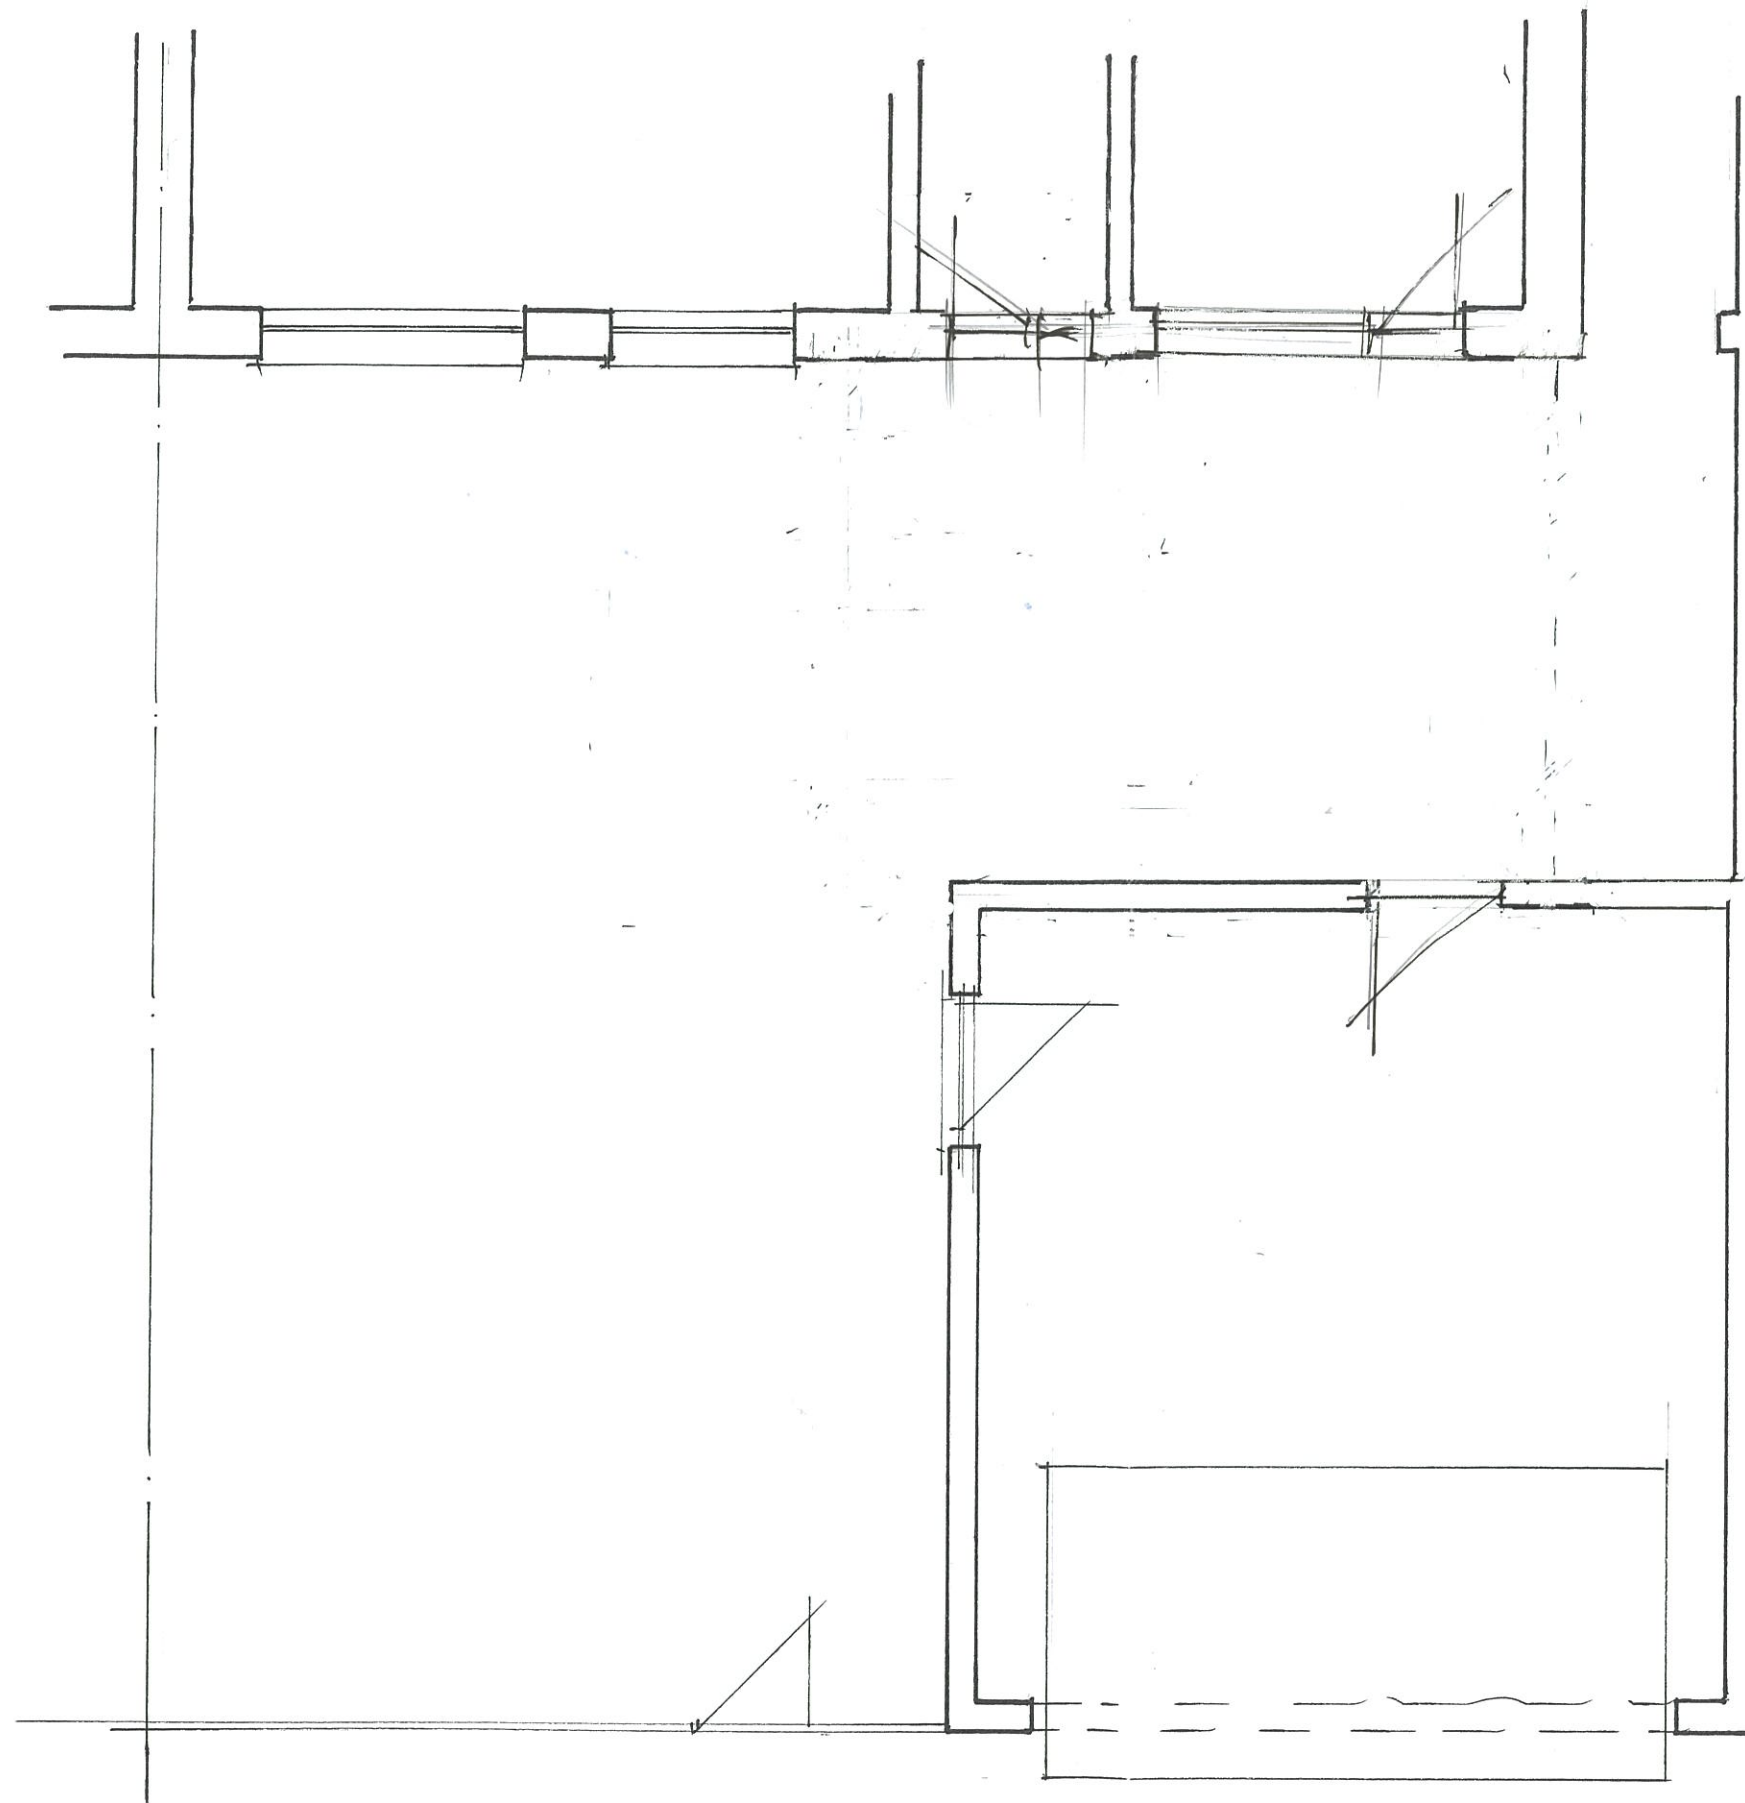

PART GROUND FLOOR
PLAN. [AS EXISTING]
1:50 @ A3.



5 Church Lane, Paiman, Bognor Regis. W. Sussex.