


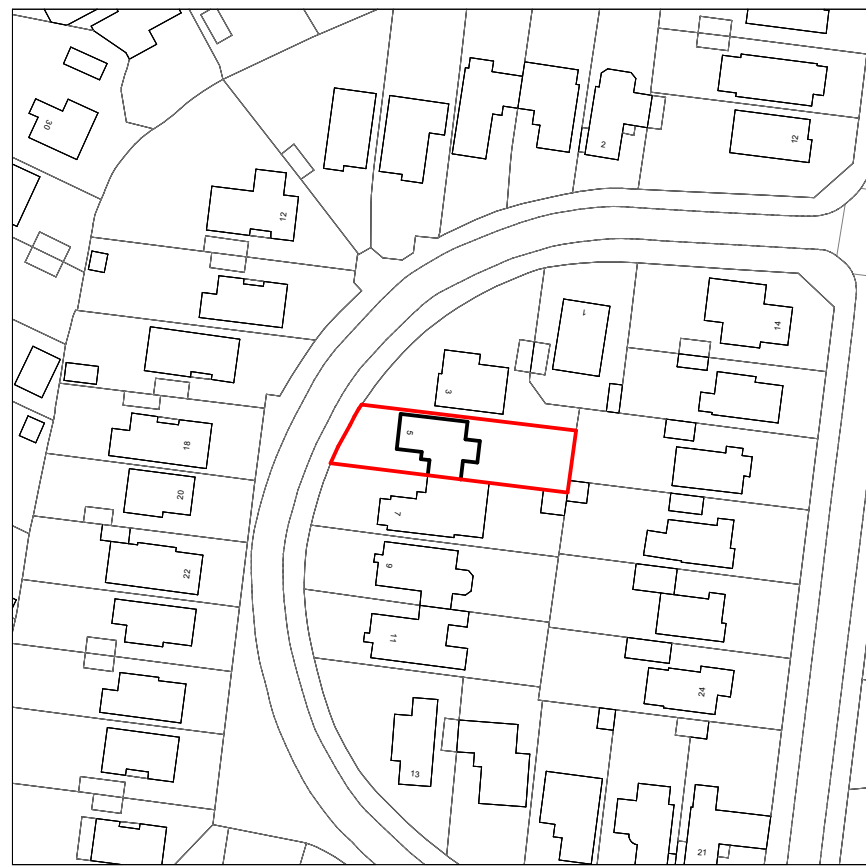
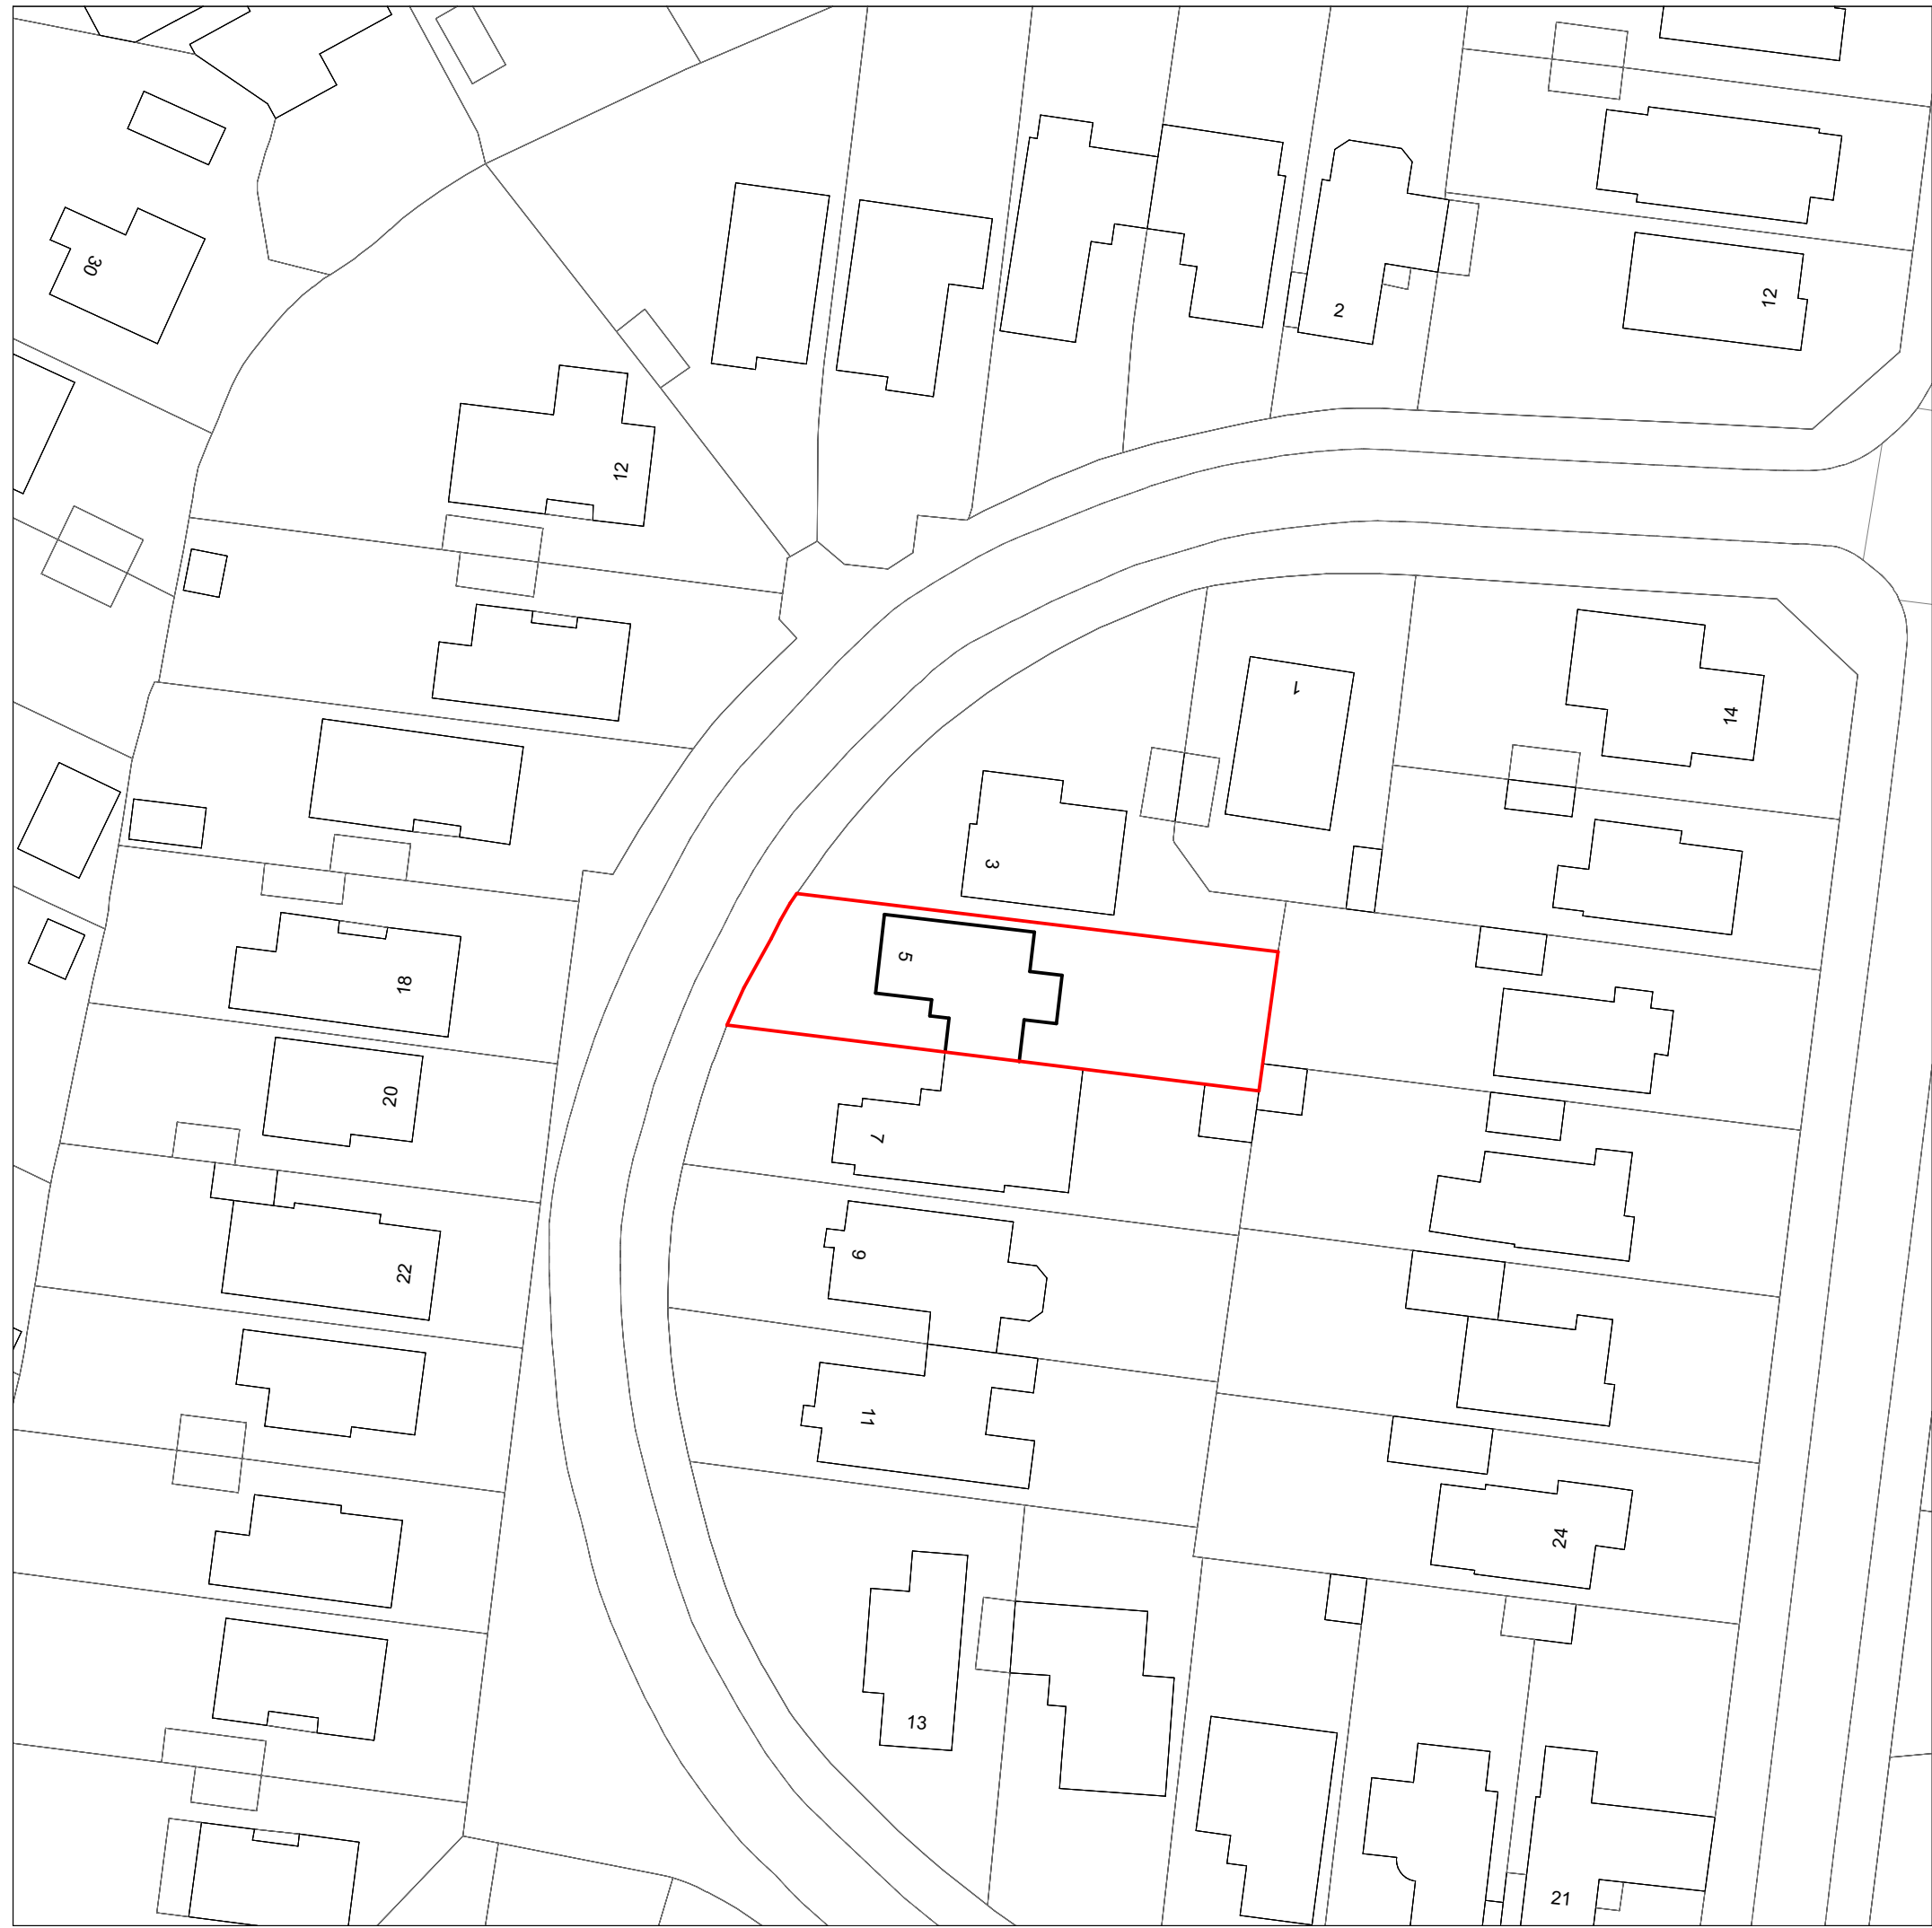


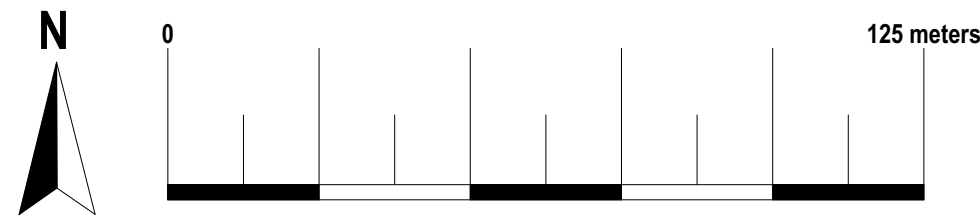


Location Plan
Scale: 1:1250
© Crown Copyright and database rights 2022
OS 100047474

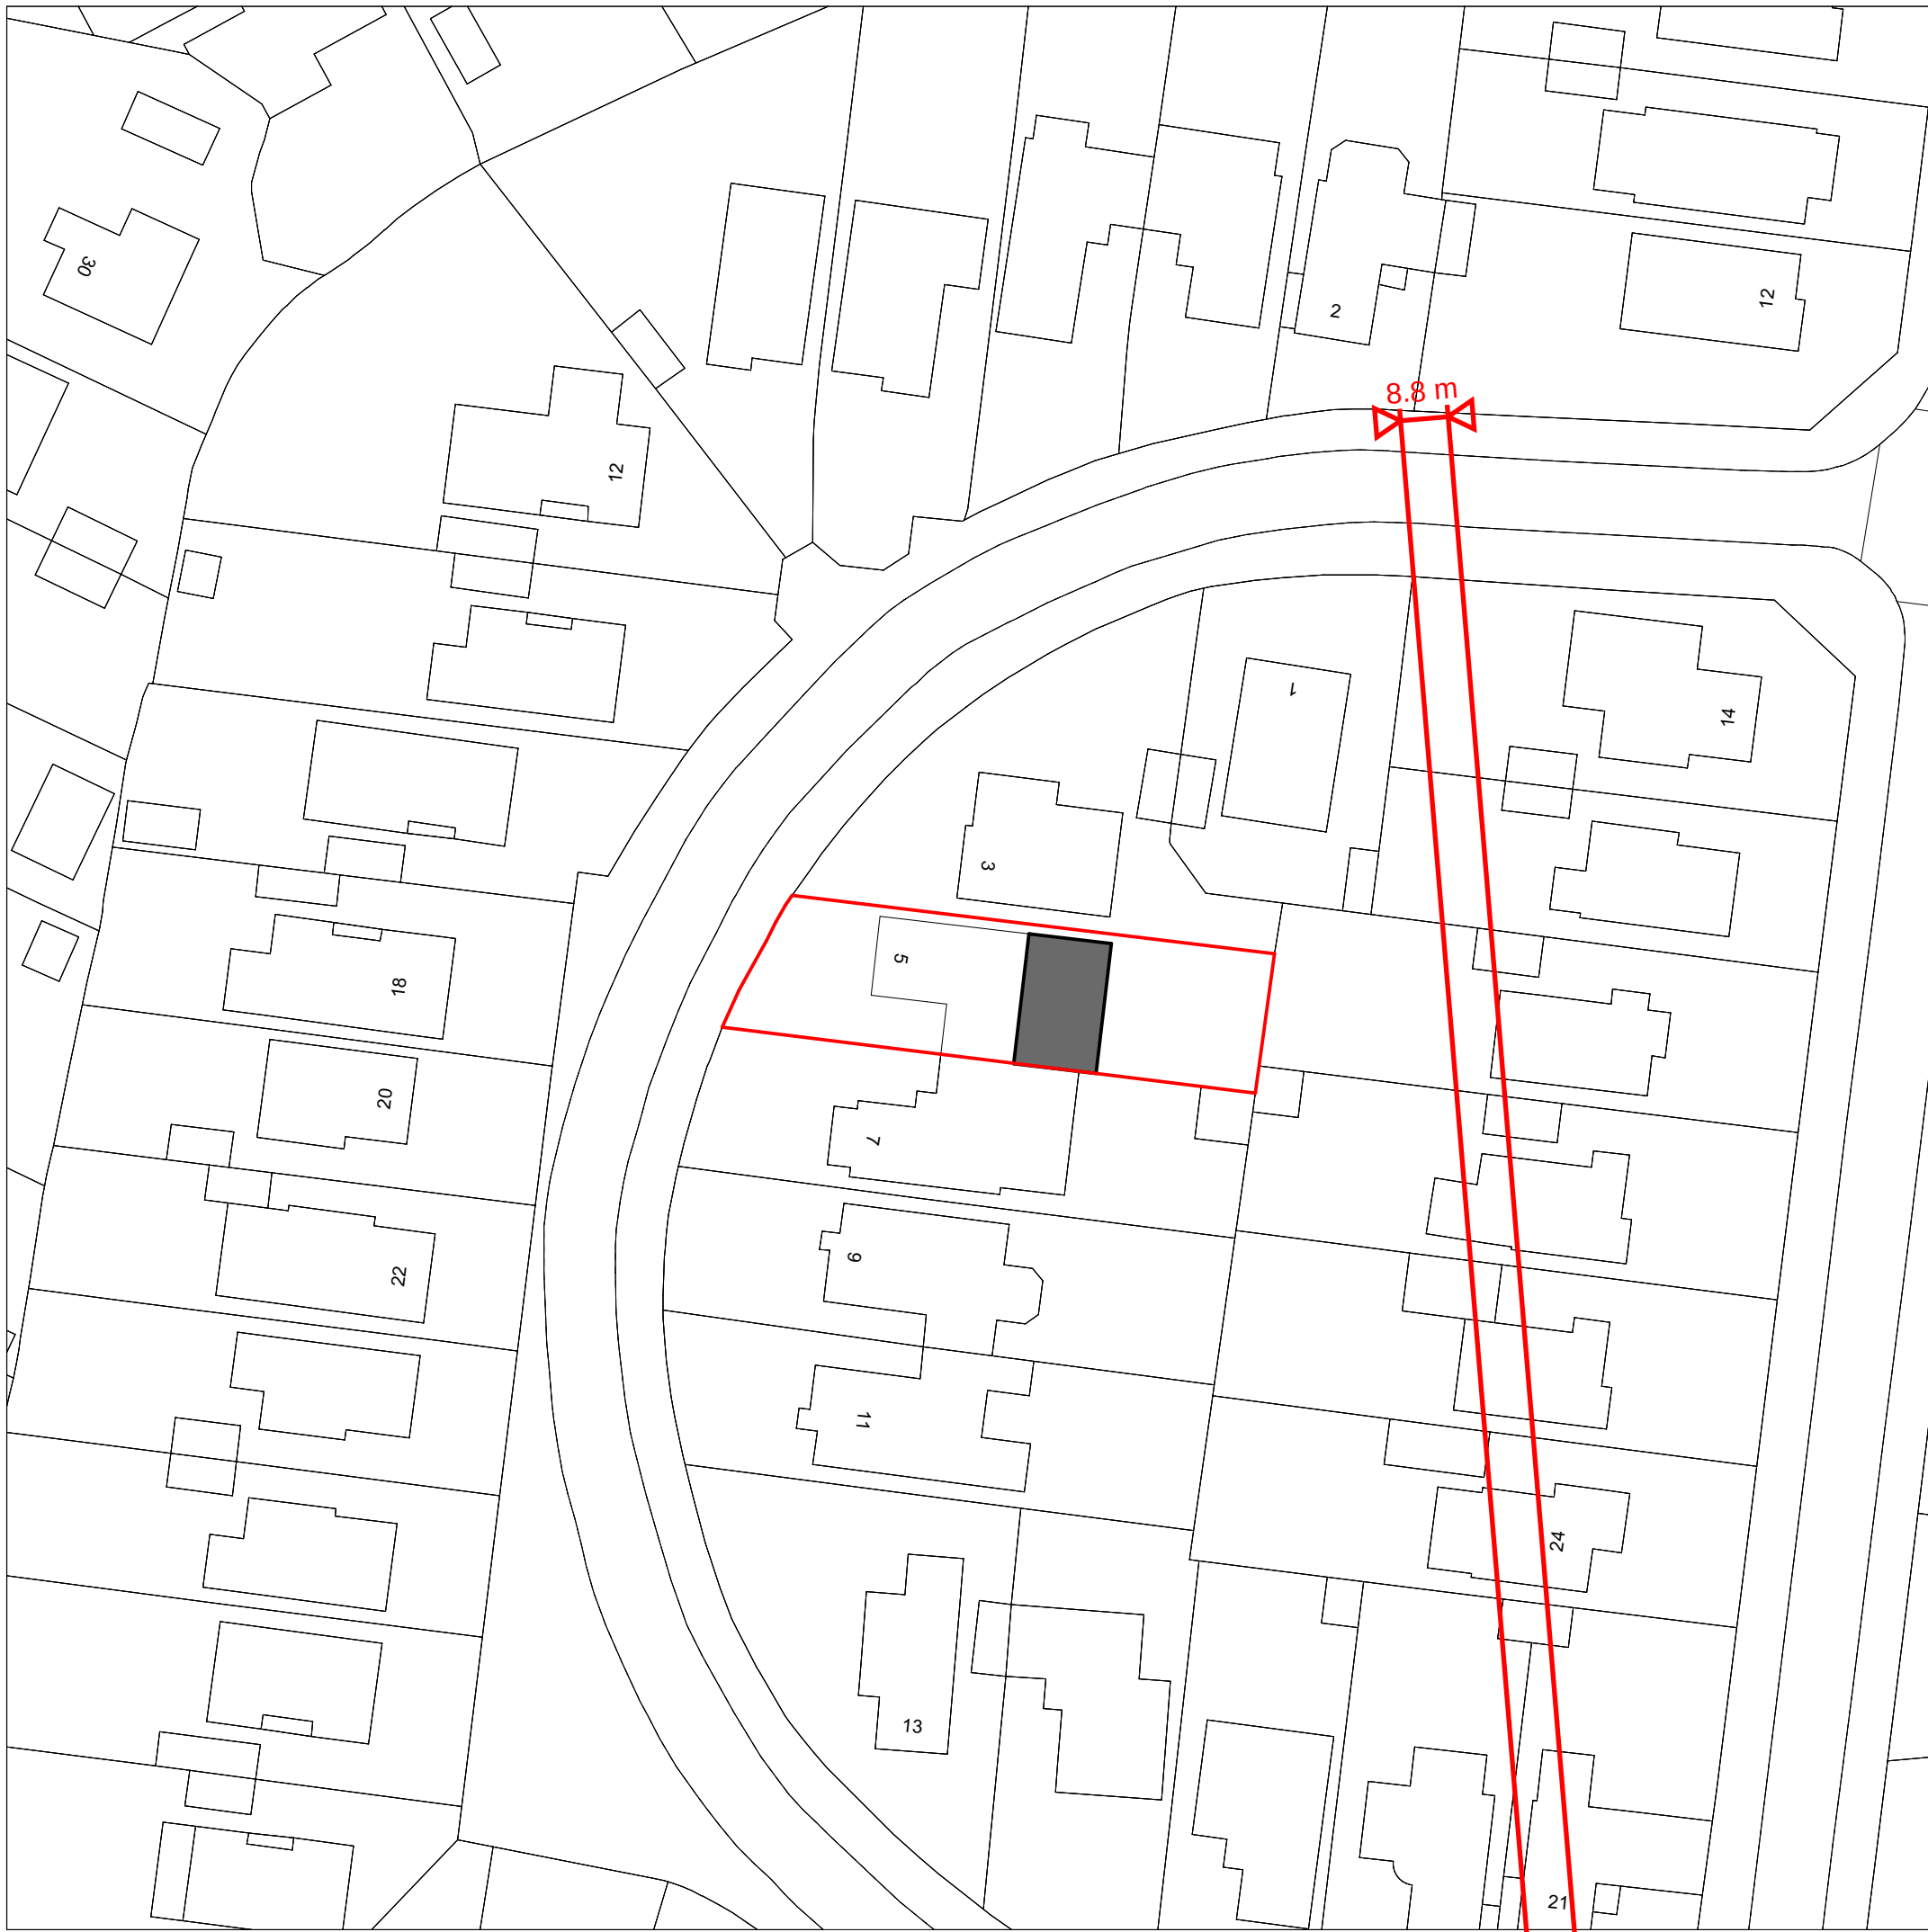

Existing Block Plan
Scale: 1:500
© Crown Copyright and database rights 2022
OS 100047474

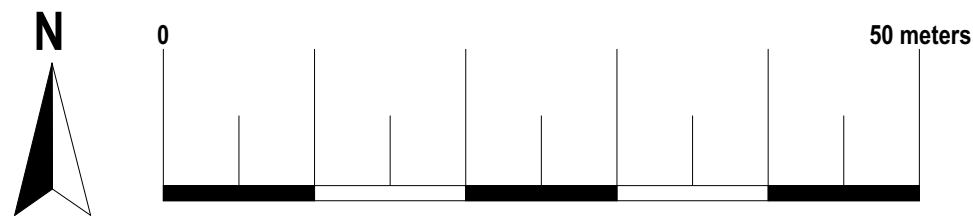

Proposed Block Plan
Scale: 1:500
© Crown Copyright and database rights 2022
OS 100047474

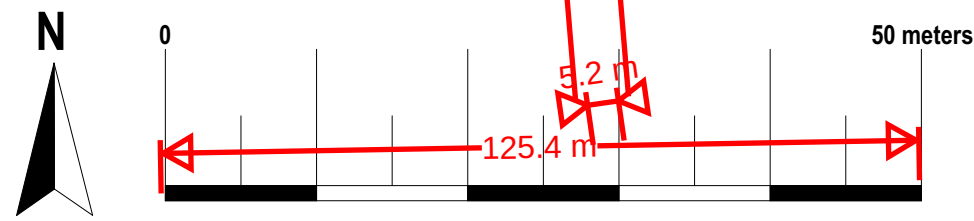

74 Cardiff Road, CF15 7QE • Enquiries@ArkiPlan.co.uk

Site	5 St Thomas Drive, Pagham, Bognor Regis PO21 3UB	Date:	05.05.2023		
		Sheet:	23-0762	D01	REV 02
		Job:	New Extension		
		Scale:	As Shown@A1		
Title Number	SX49743	Title:	As Shown		