


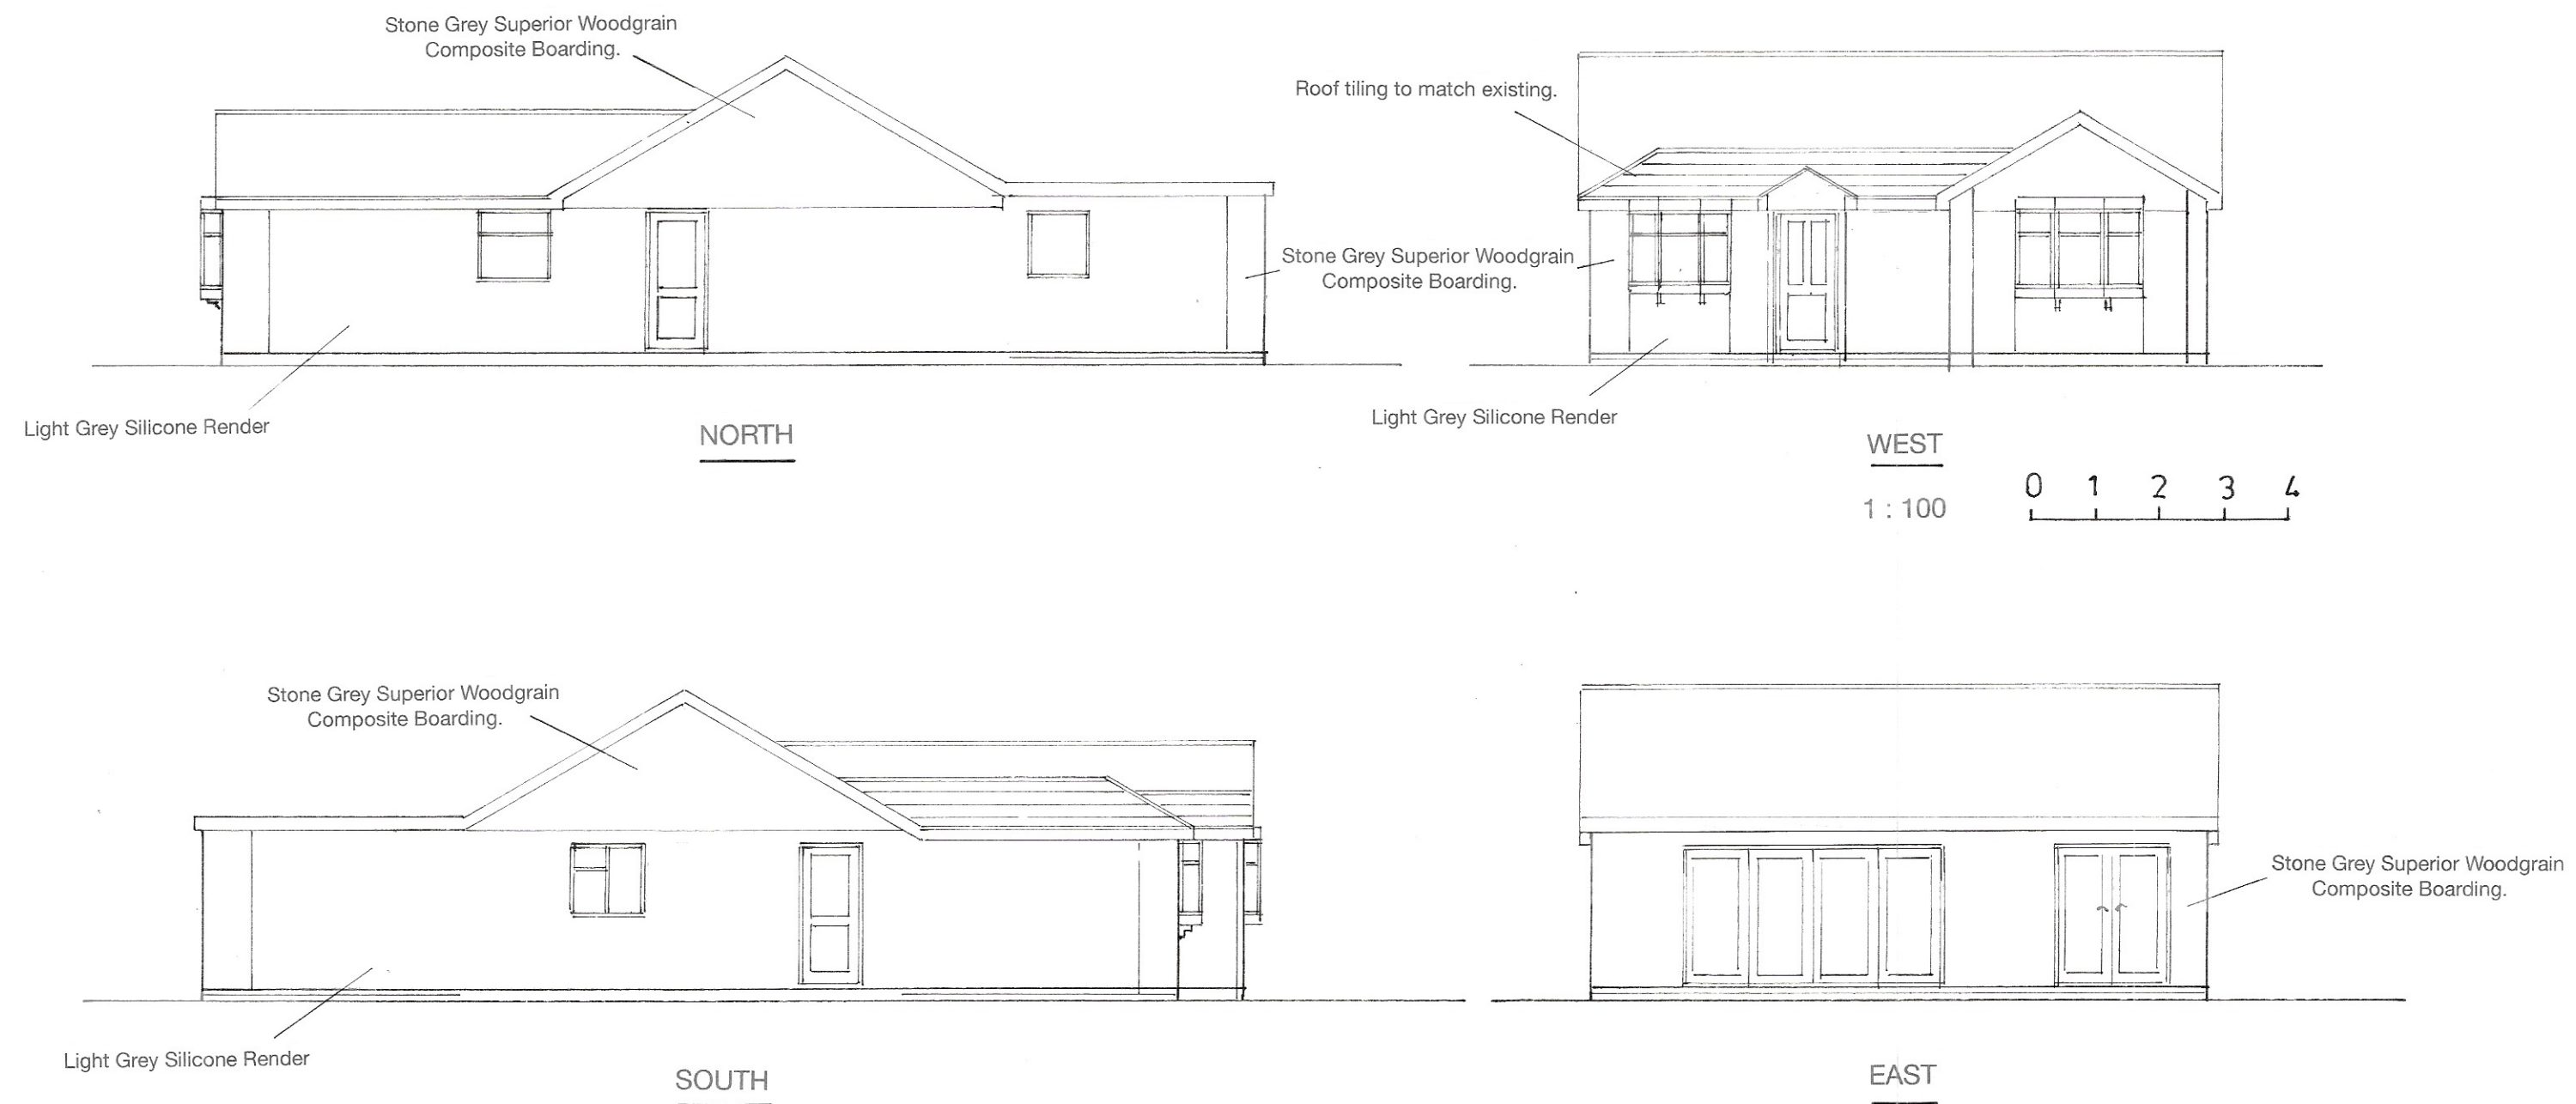

Sheet 2 of 5

Proposed

PROPOSED SINGLE STOREY EXTENSIONS AT 62, CHURCH WAY, PAGHAM  
FOR MRS. E. BARNARD.

Bryan Butcher  
 Rainbow Cottage  
 Nyetimber Lane  
 Bognor Regis PO21 3JX  
 01243 266871  
 07973 233442  
 bryan.butcher@btinternet.com  
 www.bryanbutcher.com