

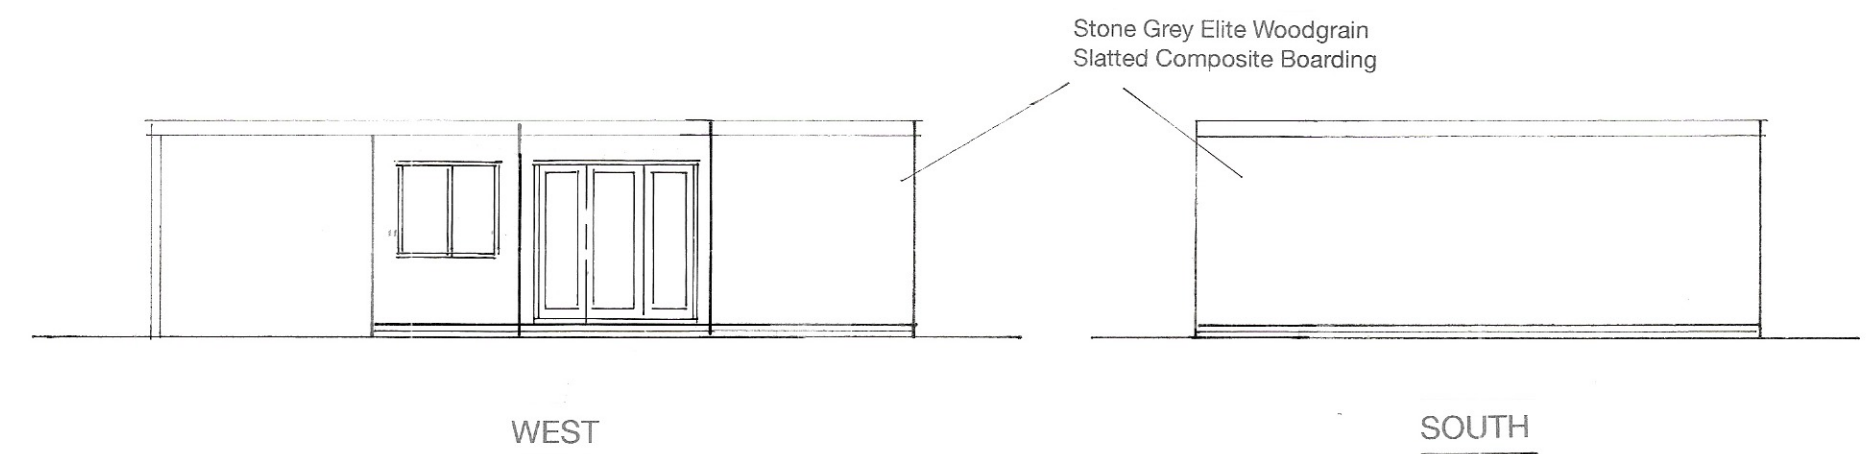
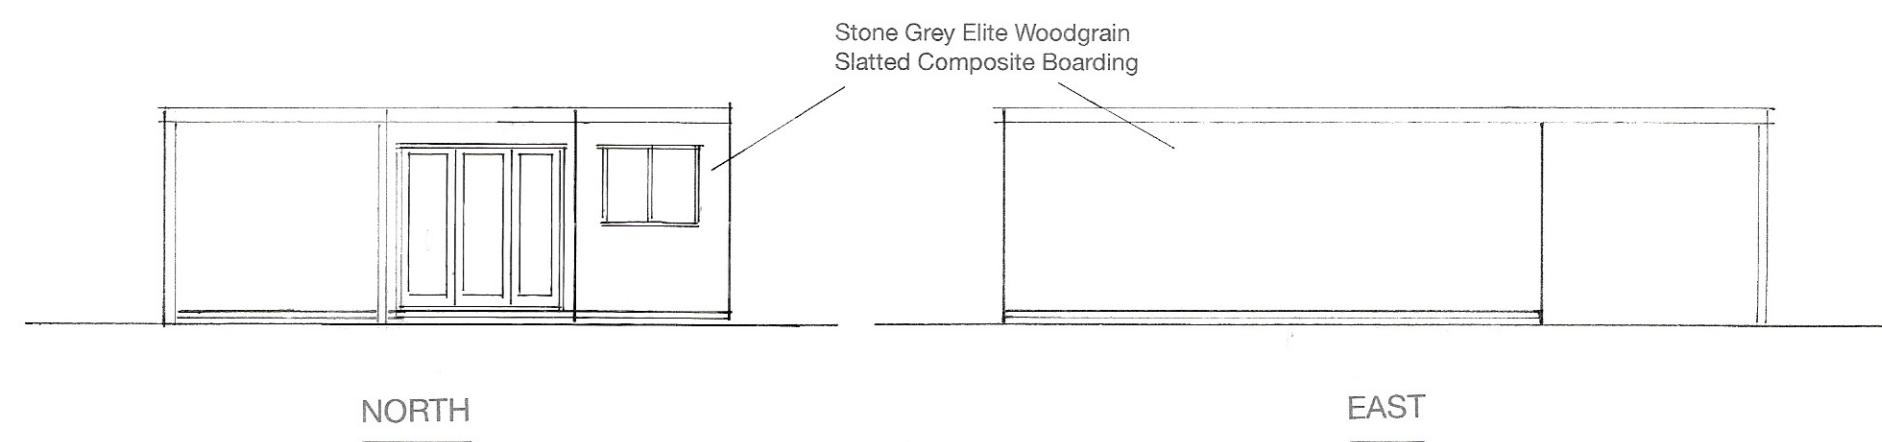


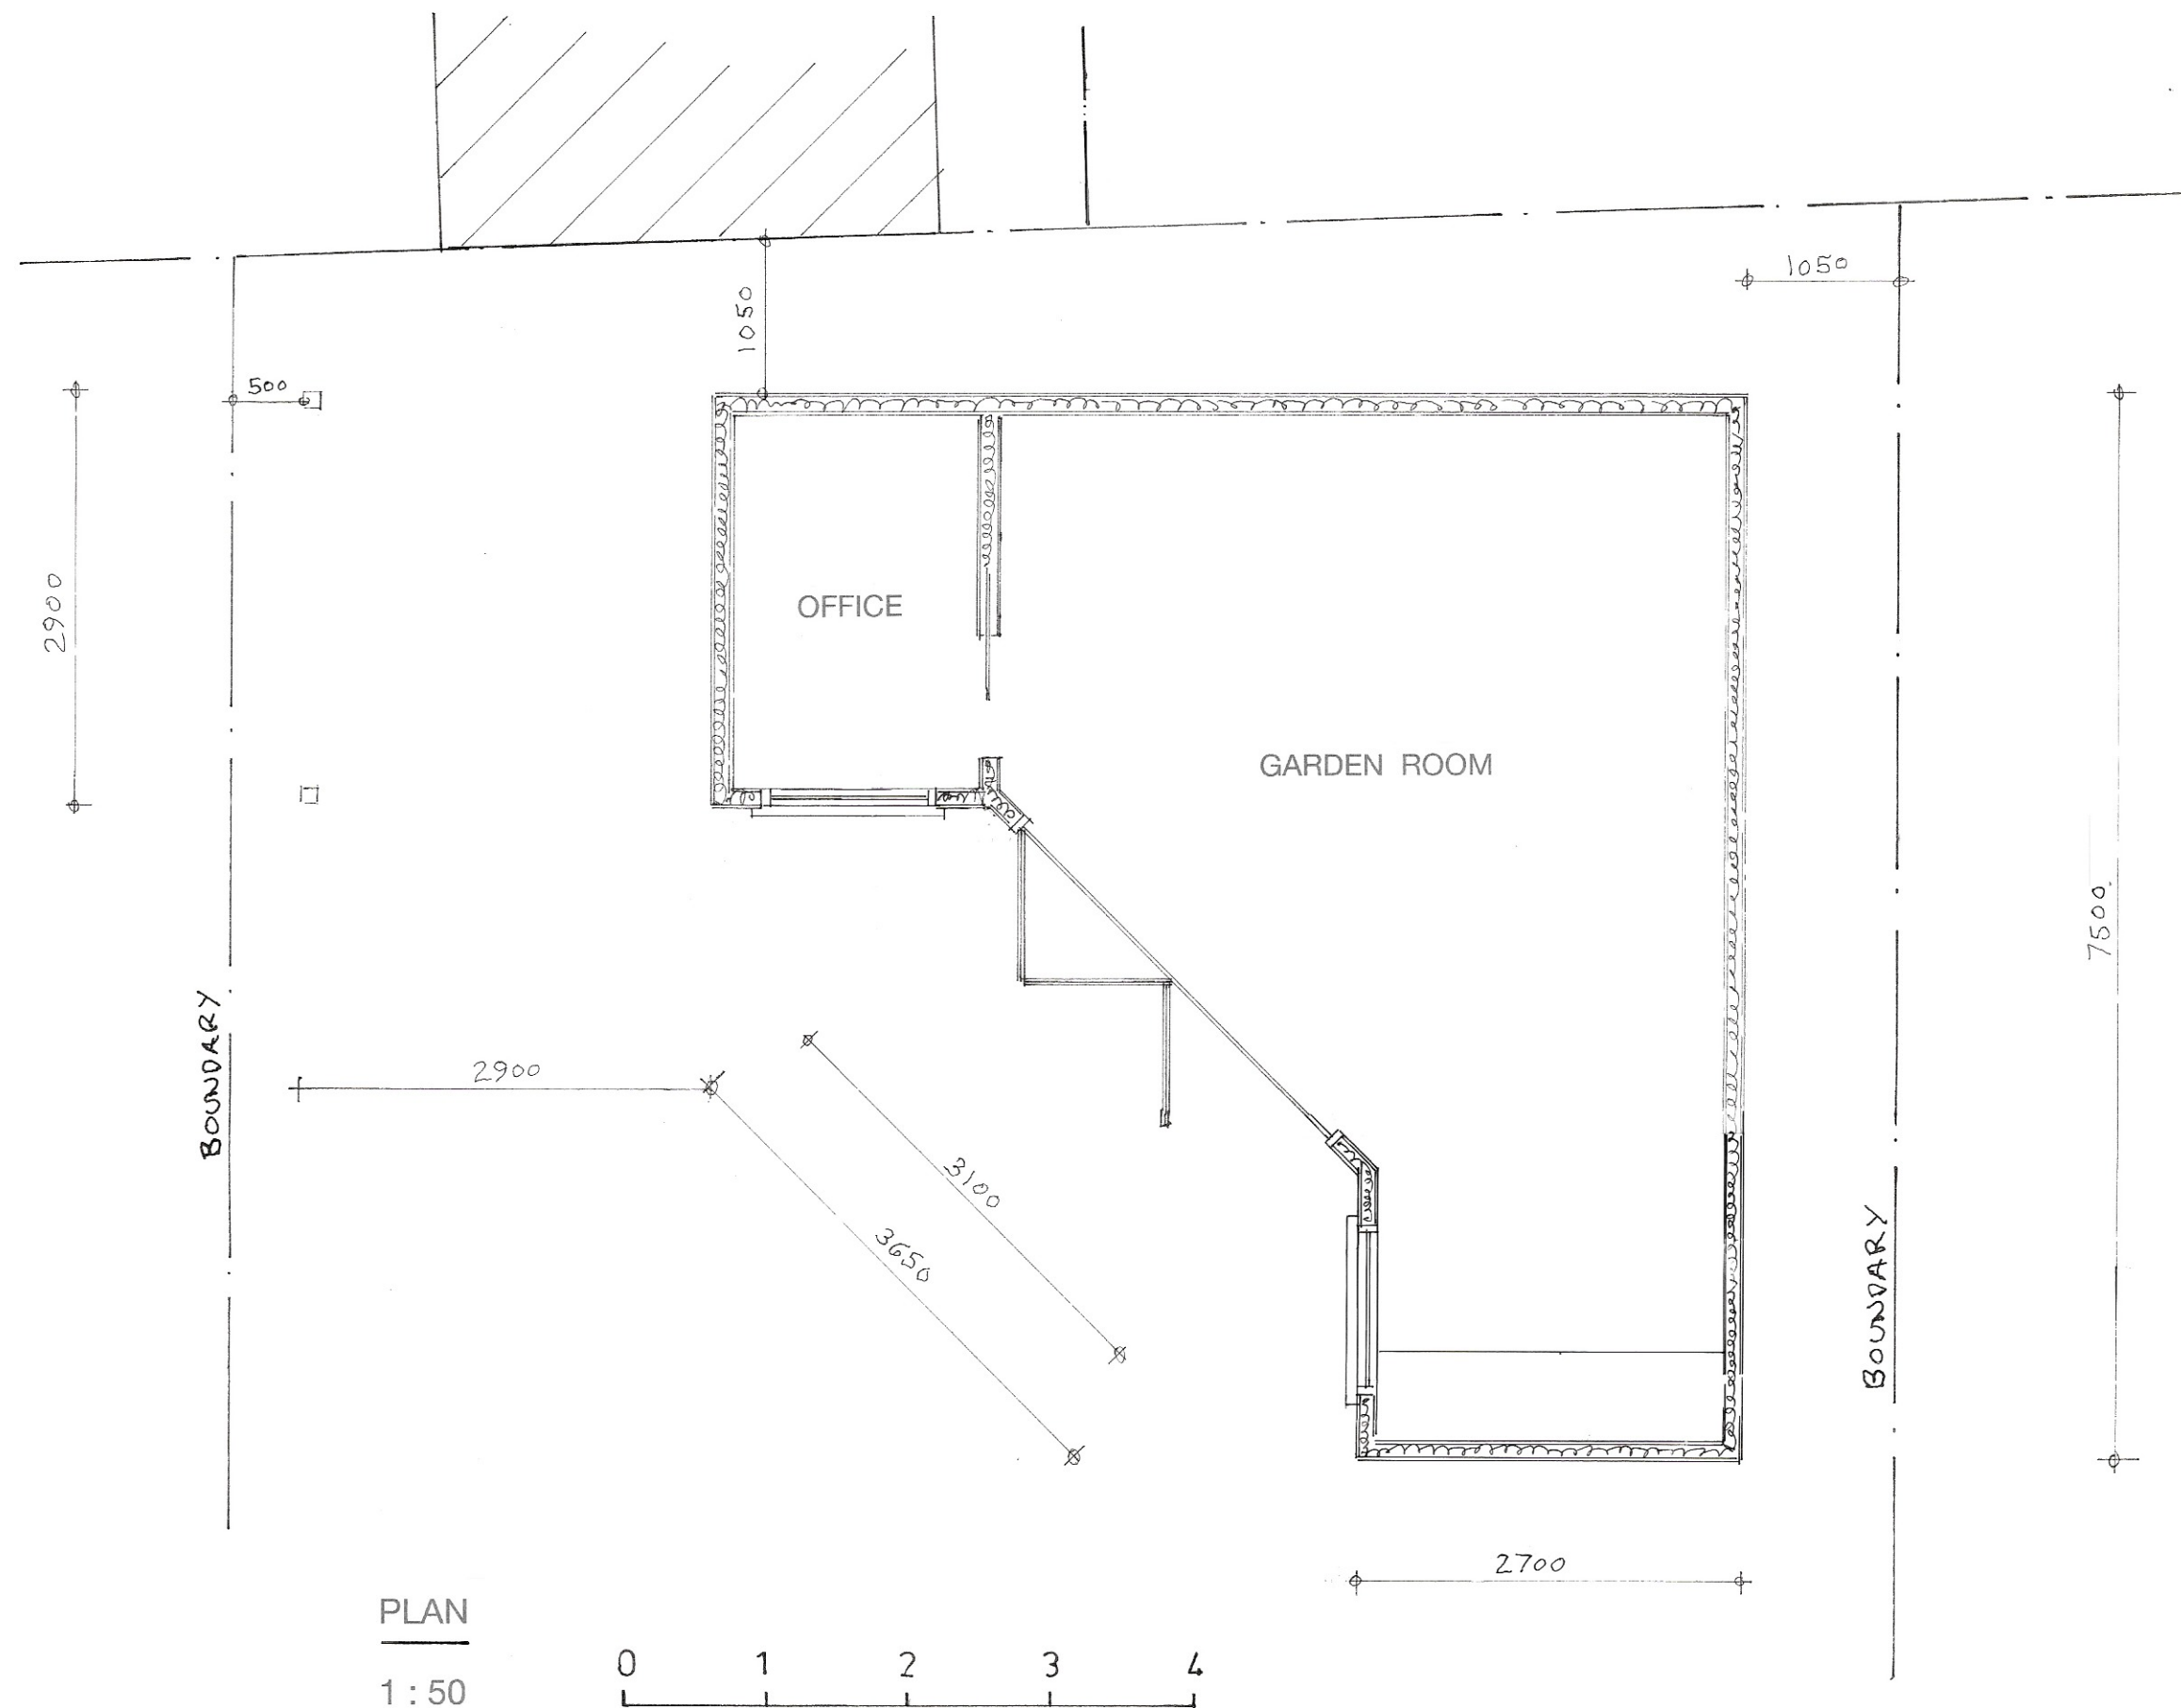

1:100

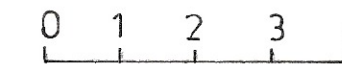

Sheet 3 of 5

Proposed

PROPOSED DETACHED OUTBUILDING AT 62, CHURCH WAY, PAGHAM
FOR MRS. E. BARNARD.

Bryan Butcher
Rainbow Cottage
Nyetimber Lane
Bognor Regis PO21 3JX
01243 266871
07973 233442
bryan.butcher@btinternet.com
www.bryanbutcher.com