


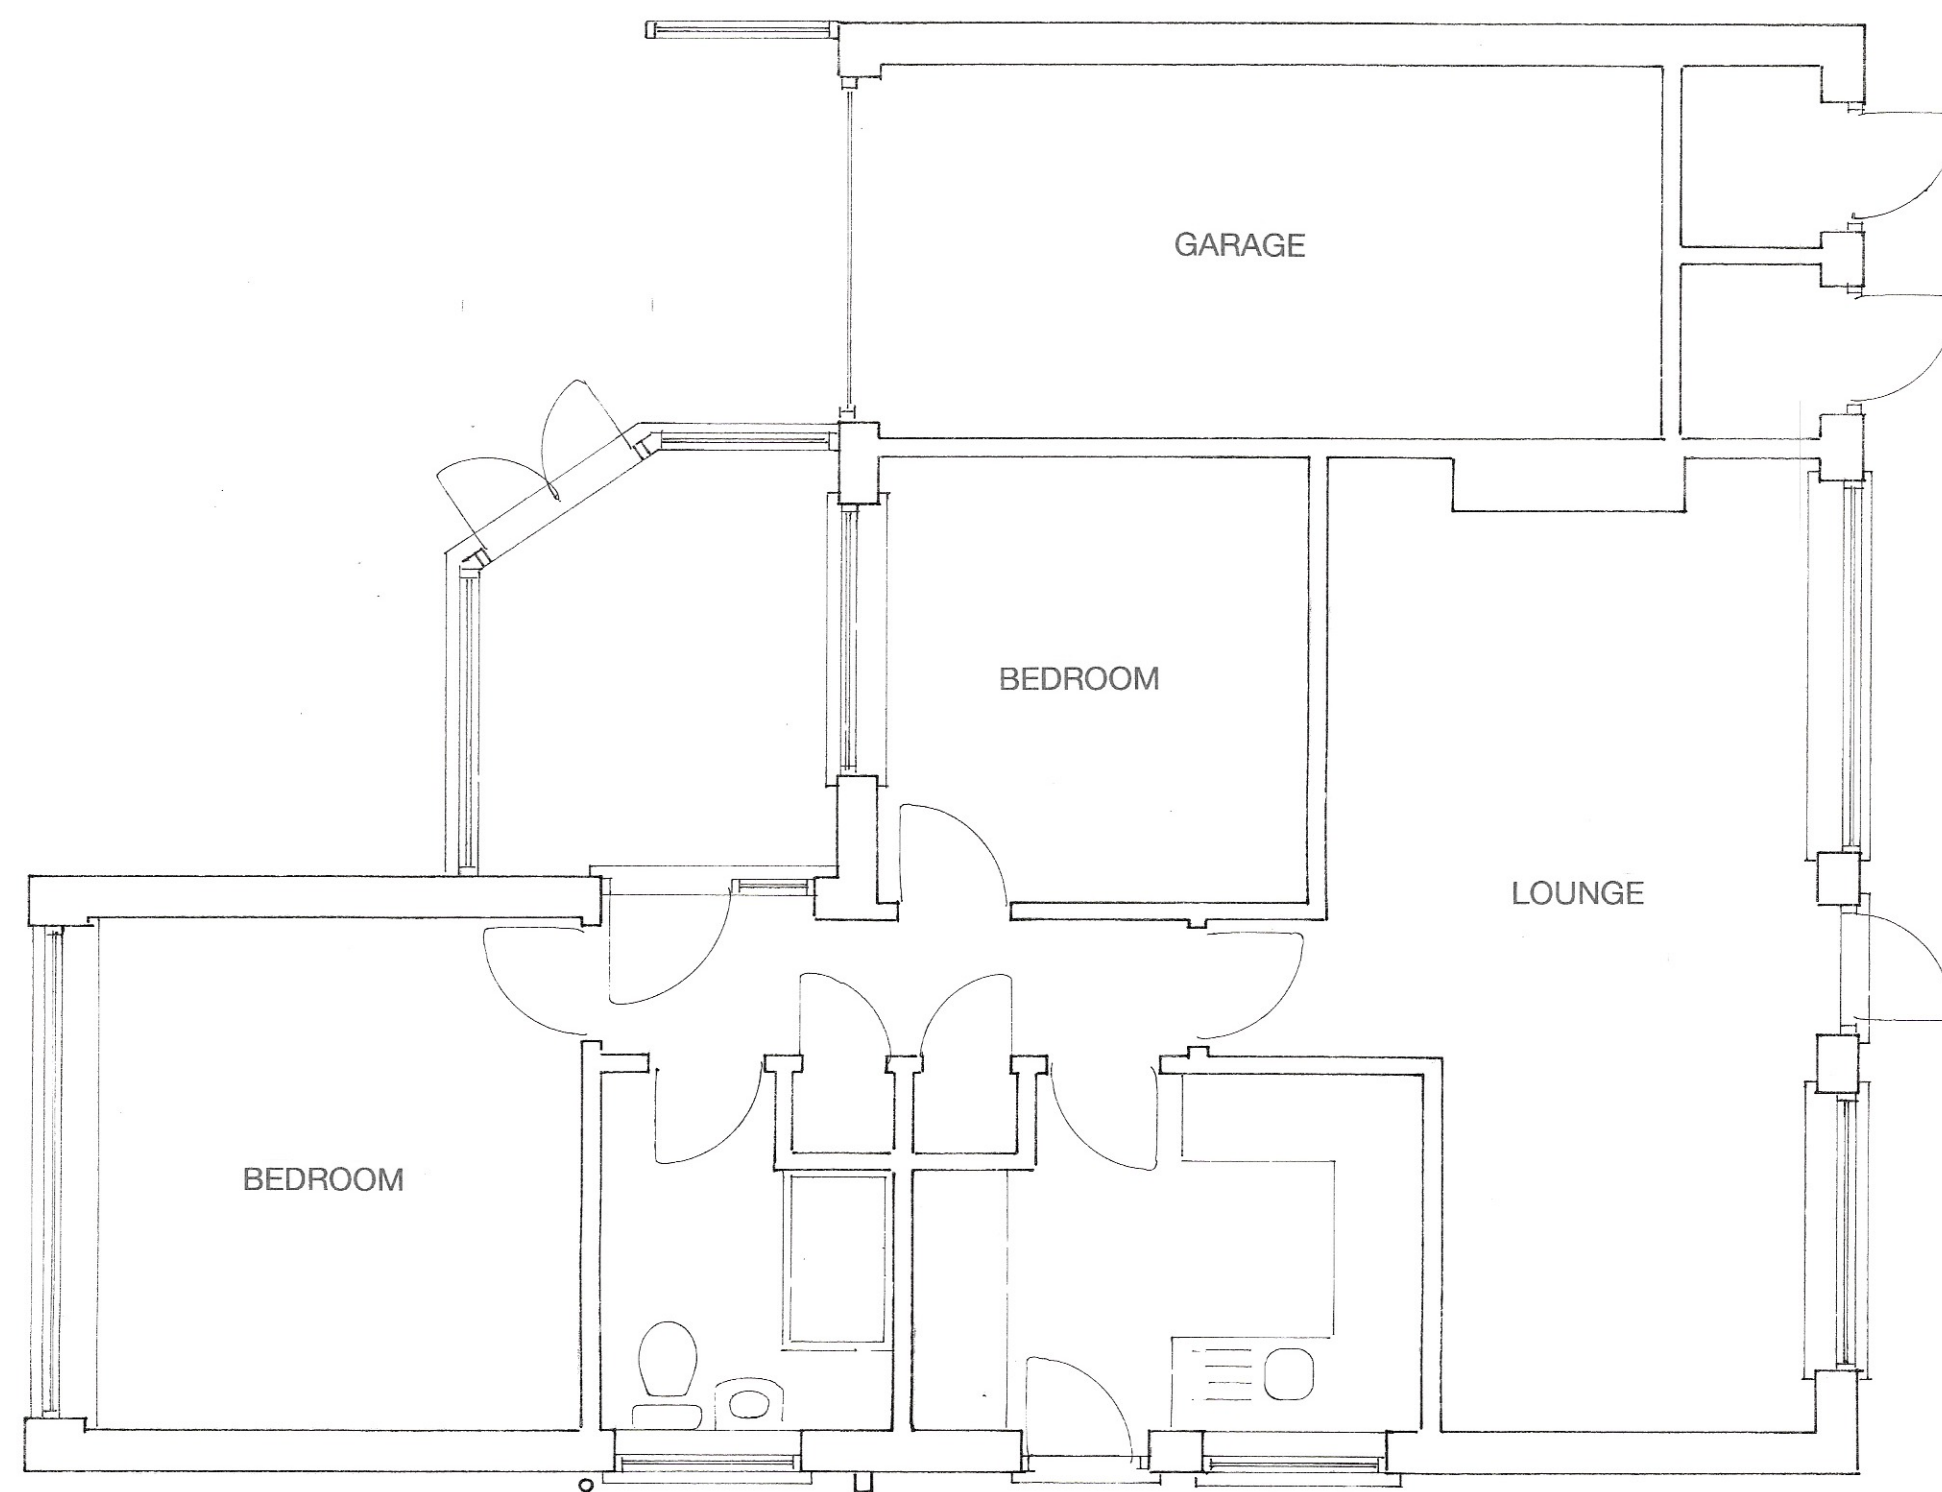

PLAN
1:50

0 1 2 3 4

Existing

PROPOSED SINGLE STOREY EXTENSIONS AT 62, CHURCH WAY, PAGHAM
FOR MRS. E. BARNARD.

Sheet 4 of 5

Bryan Butcher
Rainbow Cottage
Nyetimber Lane
Bognor Regis PO21 3JX
01243 266871
07973 233442
bryan.butcher@btinternet.com
www.bryanbutcher.com