
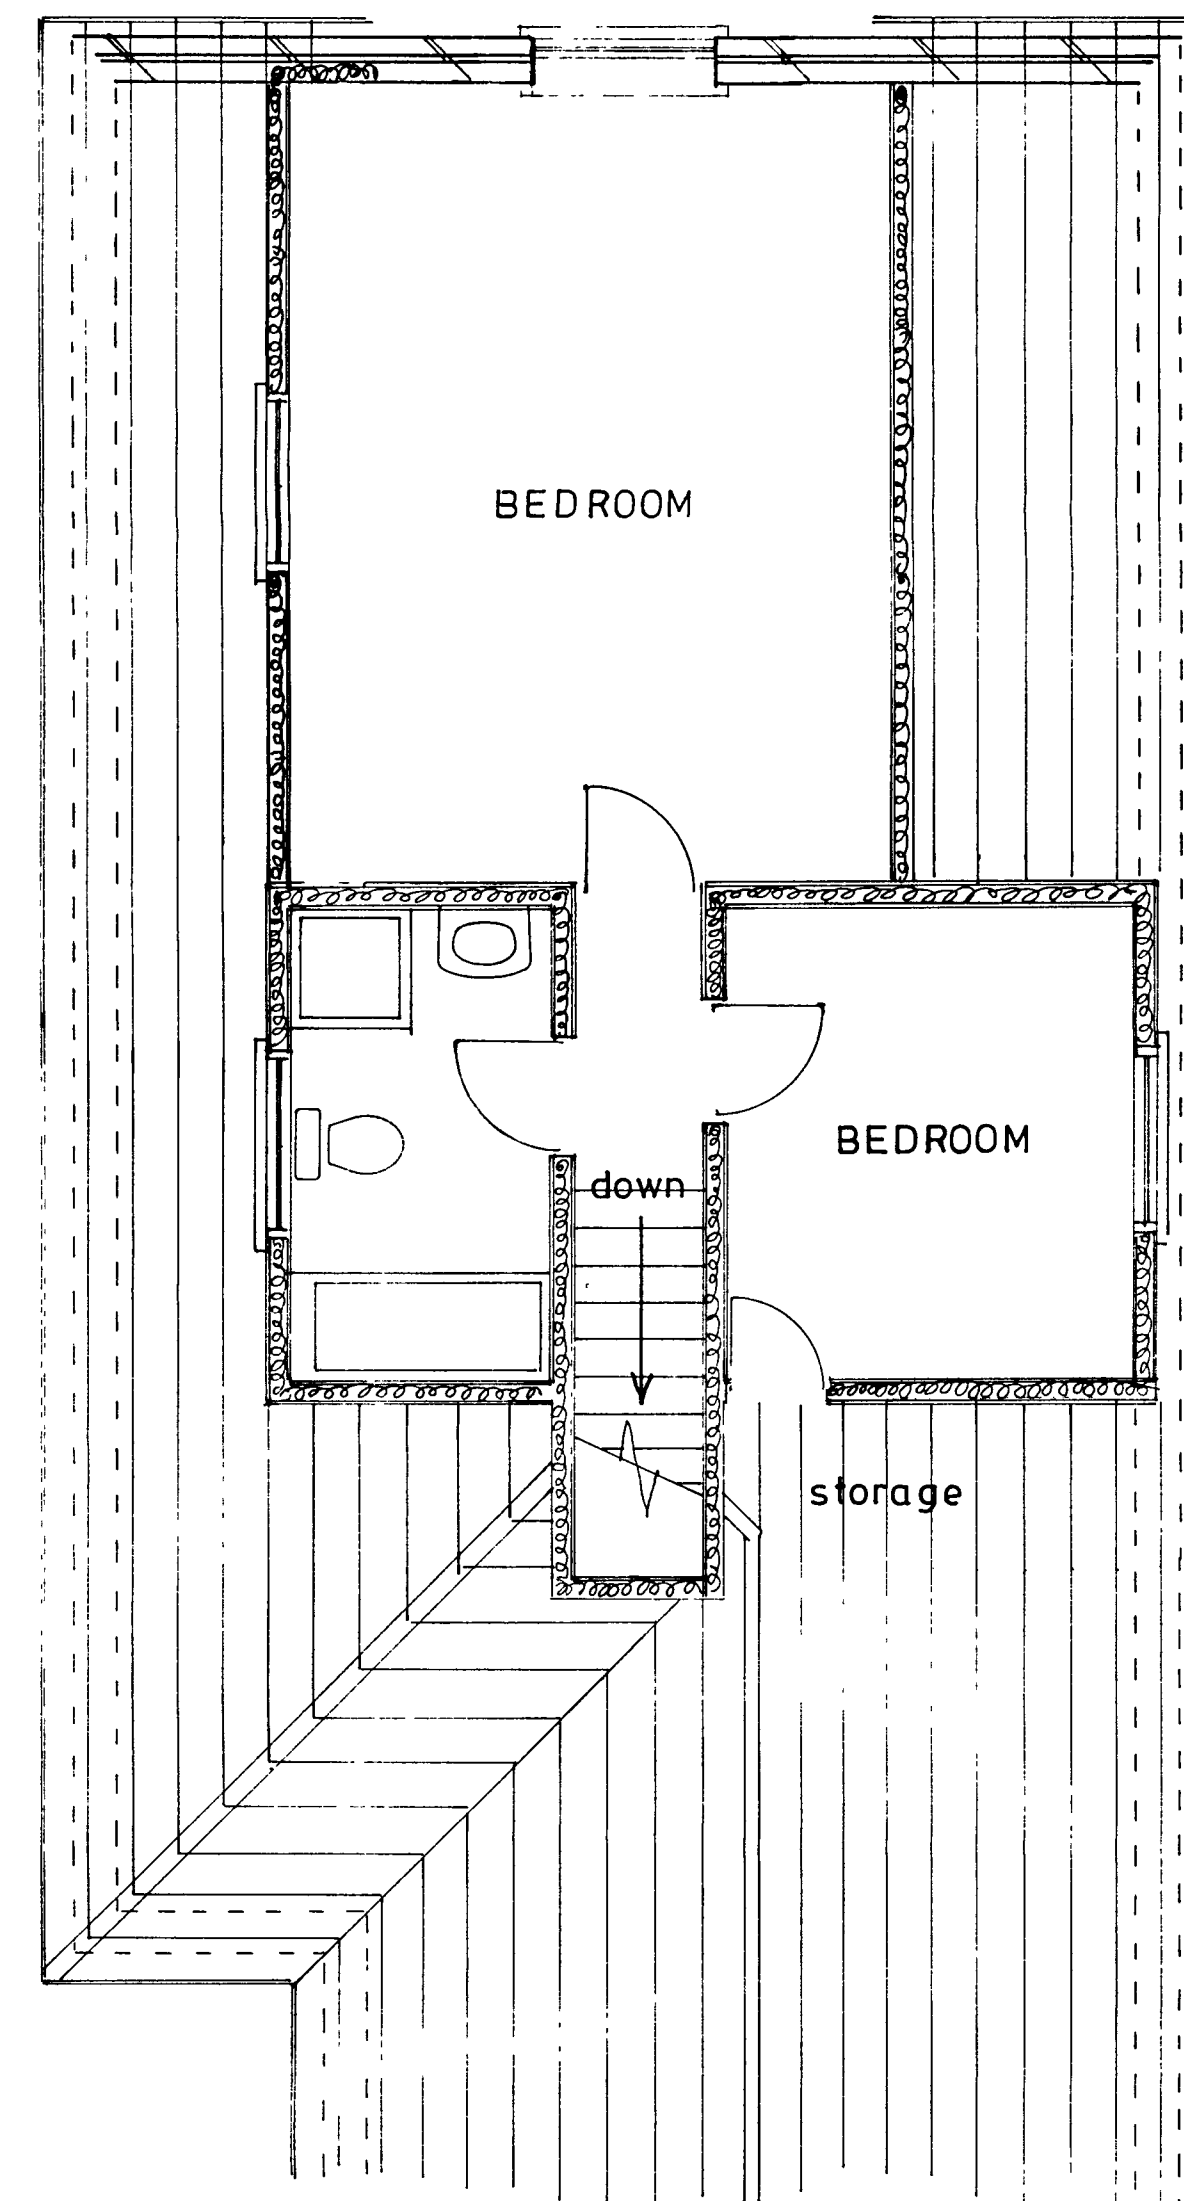
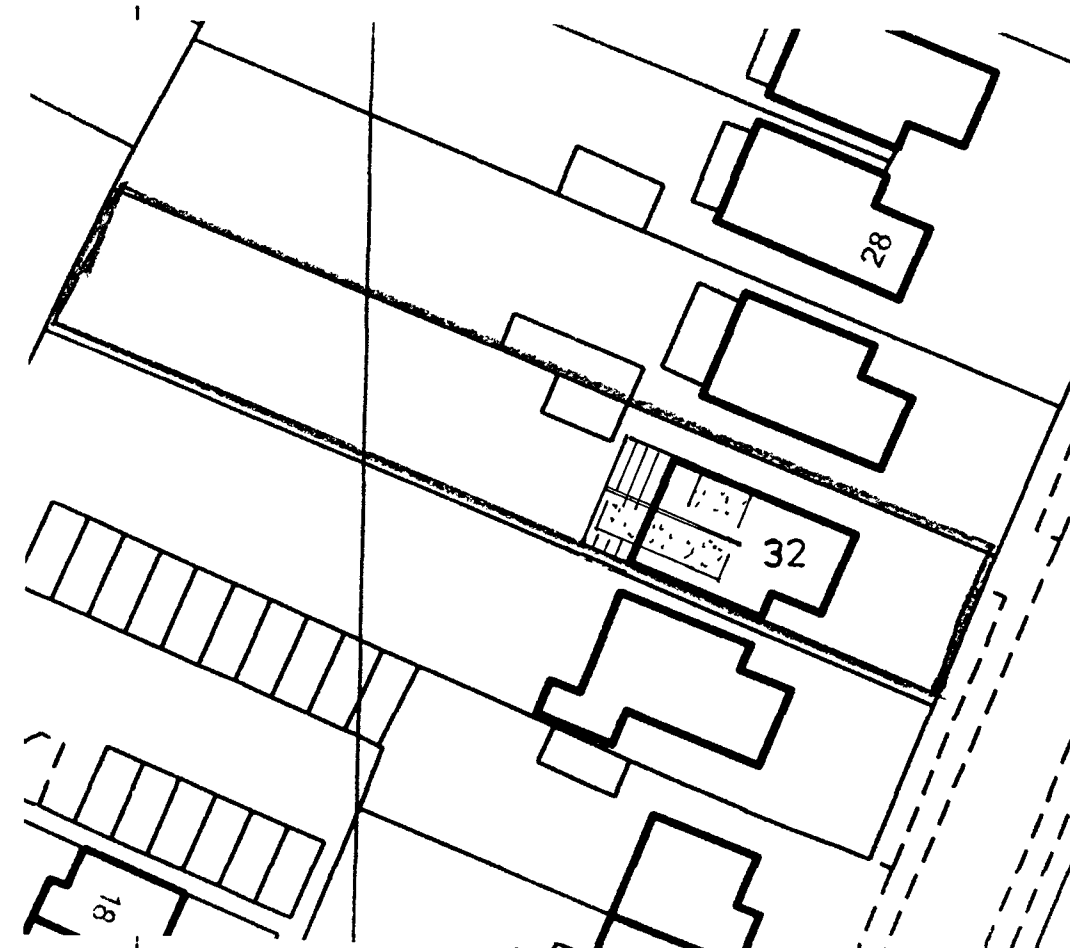


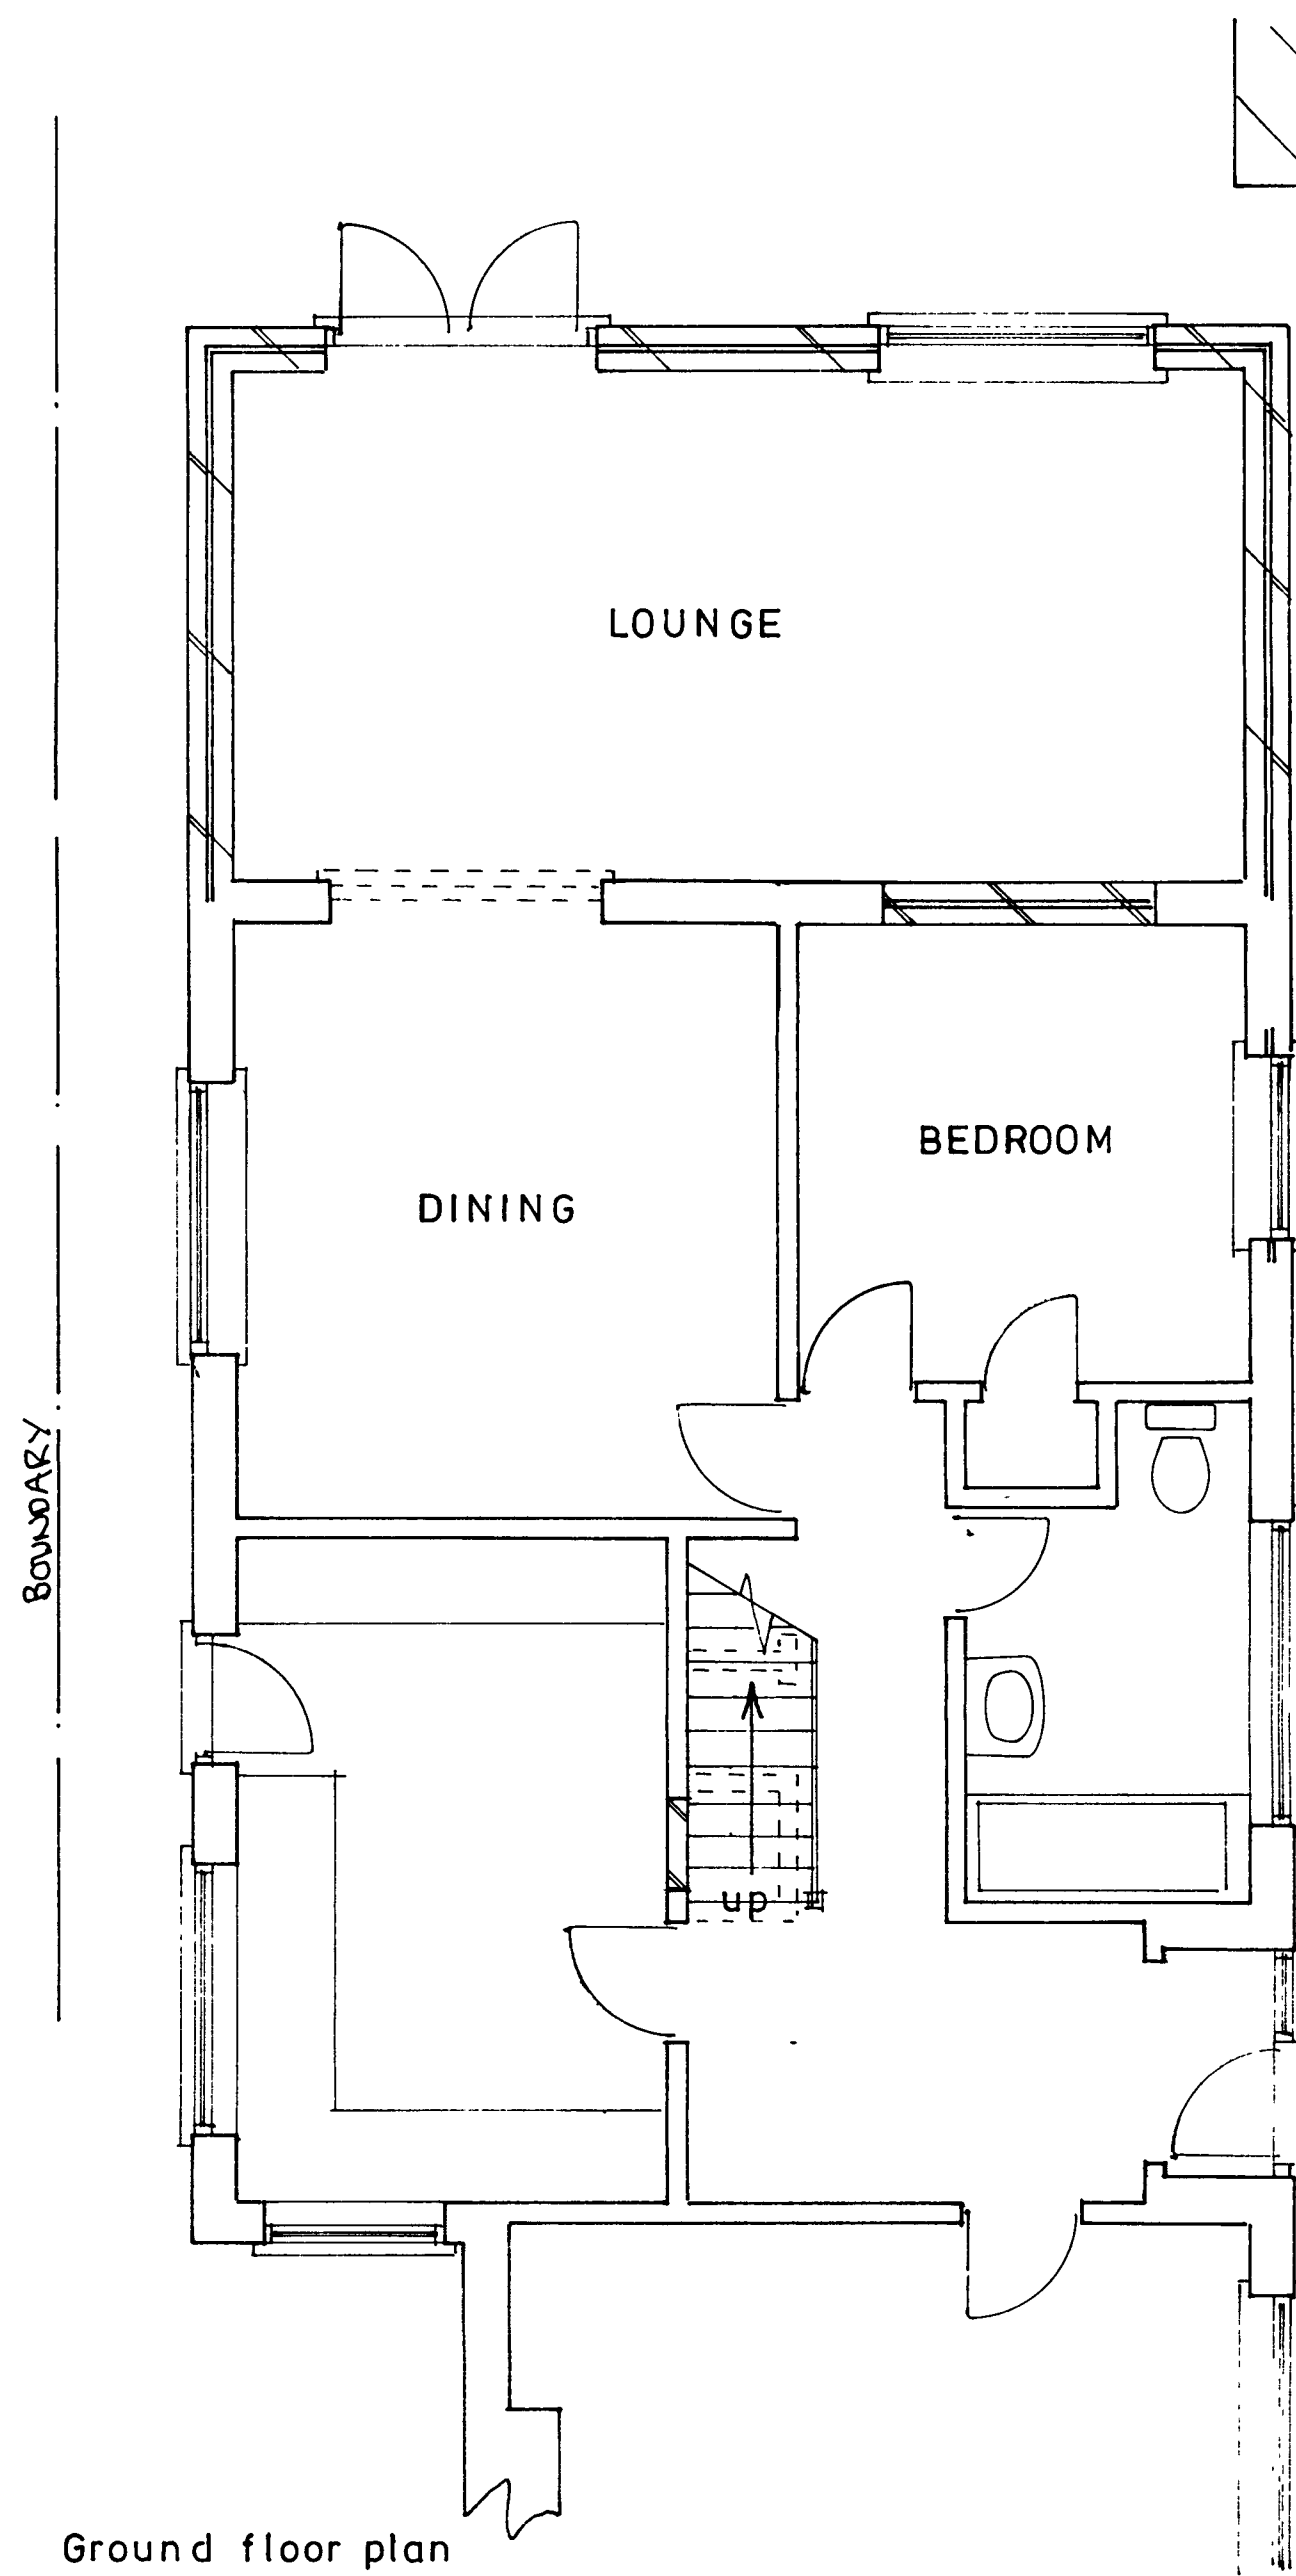

sheet 1 of 2

PROPOSED EXTENSION AND NEW 1ST FLOOR WITH DORMERS AT 32,CARDINALS DRIVE,
PAGHAM FOR MR.& MRS.P.SHERLOW.

Bryan Butcher
Rainbow Cottage
Nyetimber Lane
Pagham
Bognor Regis
PO21 3JX
01243 266871
07973 233442