
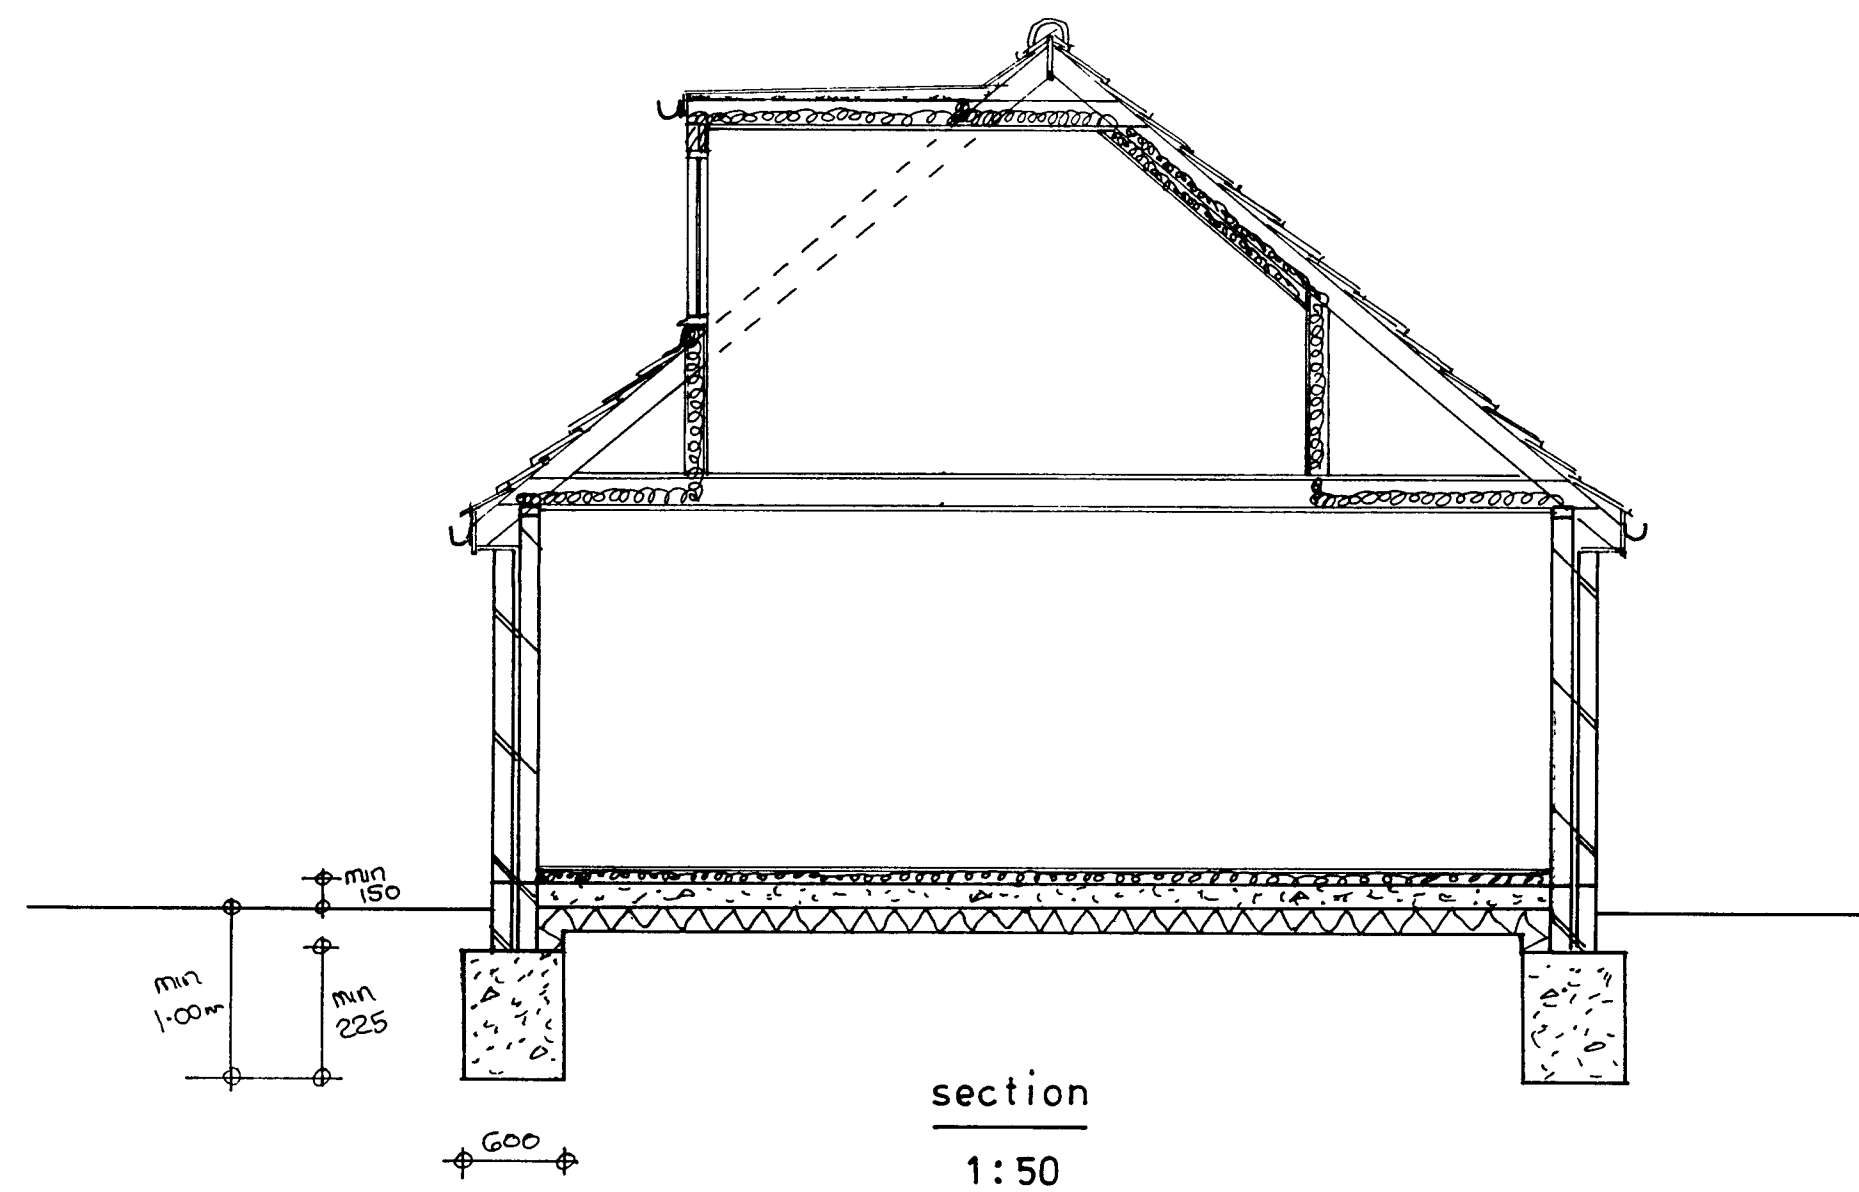


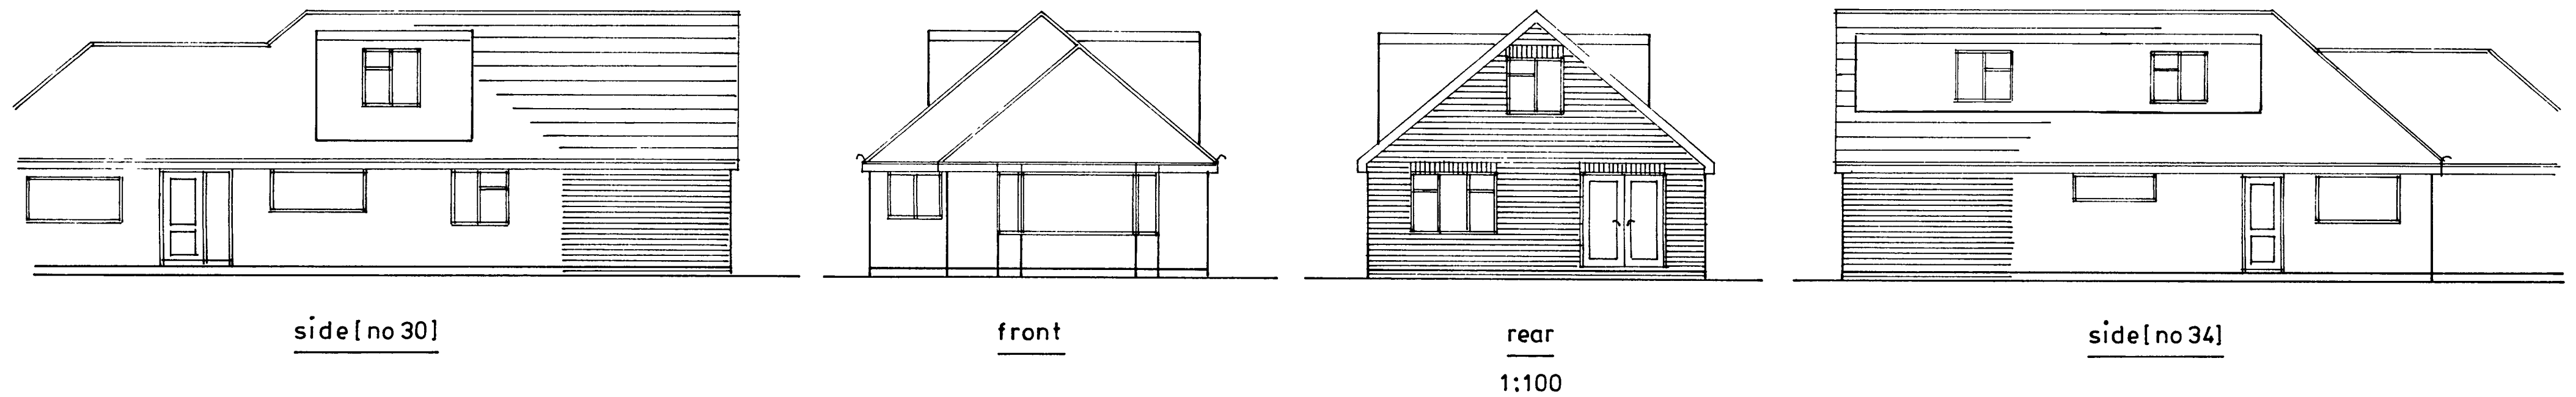

PROPOSED EXTENSION AND NEW 1ST FLOOR WITH DORMERS AT 32, CARDINALS DRIVE, PAGHAM
FOR MR & MRS. P. SHERLOW.

sheet 2 of 2

Bryan Butcher
Rainbow Cottage
Nyetimber Lane
Pagham
Bognor Regis
PO21 3JX
01243 266871
07973 233442