


ARUN DISTRICT COUNCIL				
No.	P	132	07	
RECEIVED 28.11.07.				

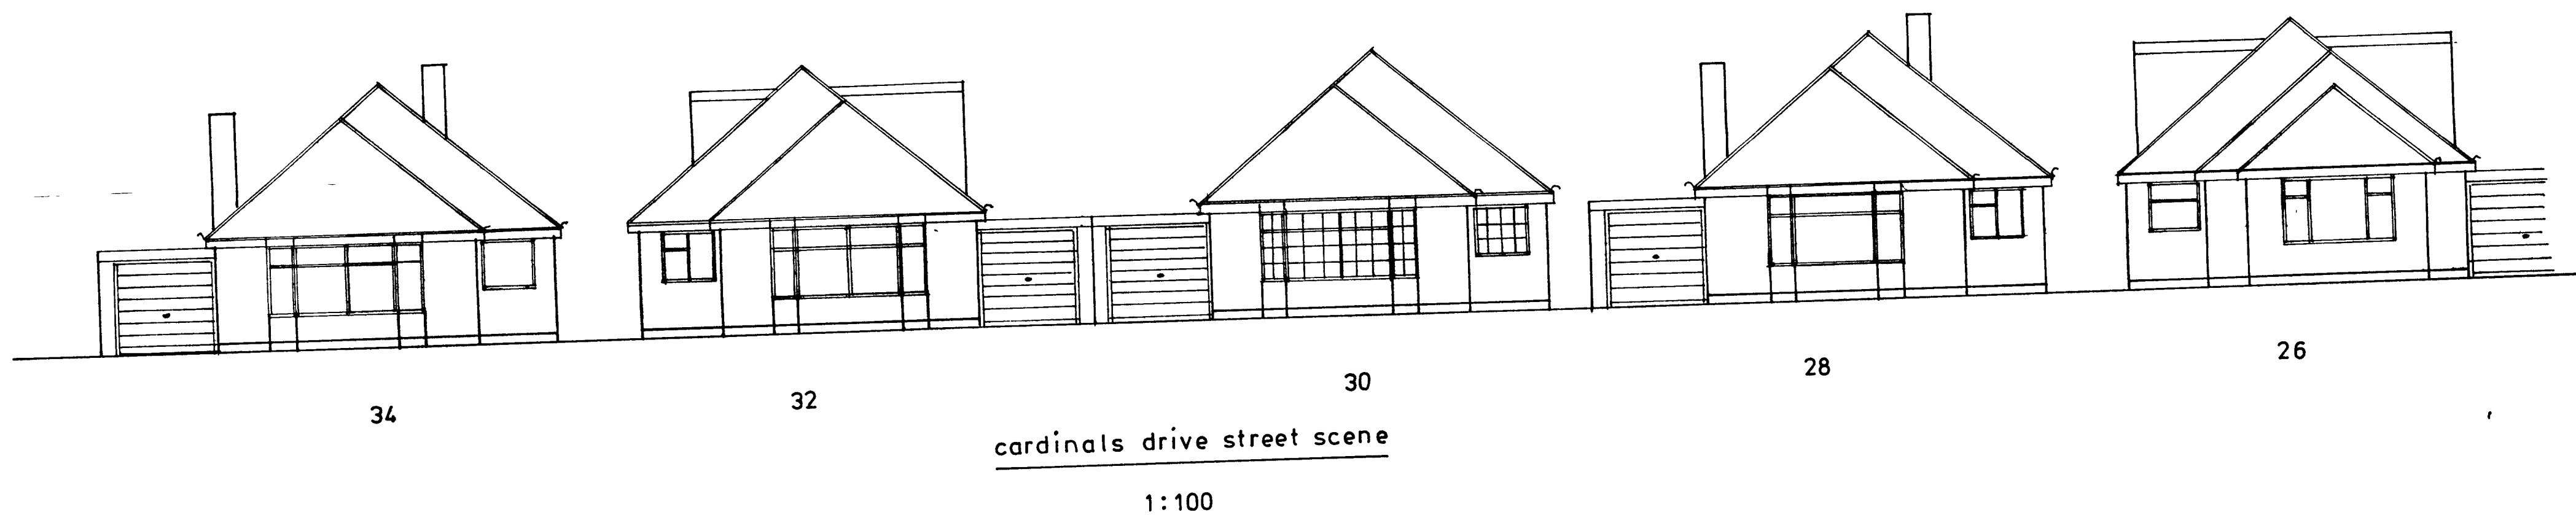

sheet 3 of 3

PROPOSED EXTENSION AND NEW 1ST FLOOR WITH DORMERS AT 32, CARDINALS DRIVE,
PAGHAM FOR MR. & MRS. P. SHERLOW.

Bryan Butcher
 Rainbow Cottage
 Nyetimber Lane
 Pagham
 Bognor Regis
 PO21 3JX
 01243 266871
 07973 233442