




Street Elevation AA 1:200

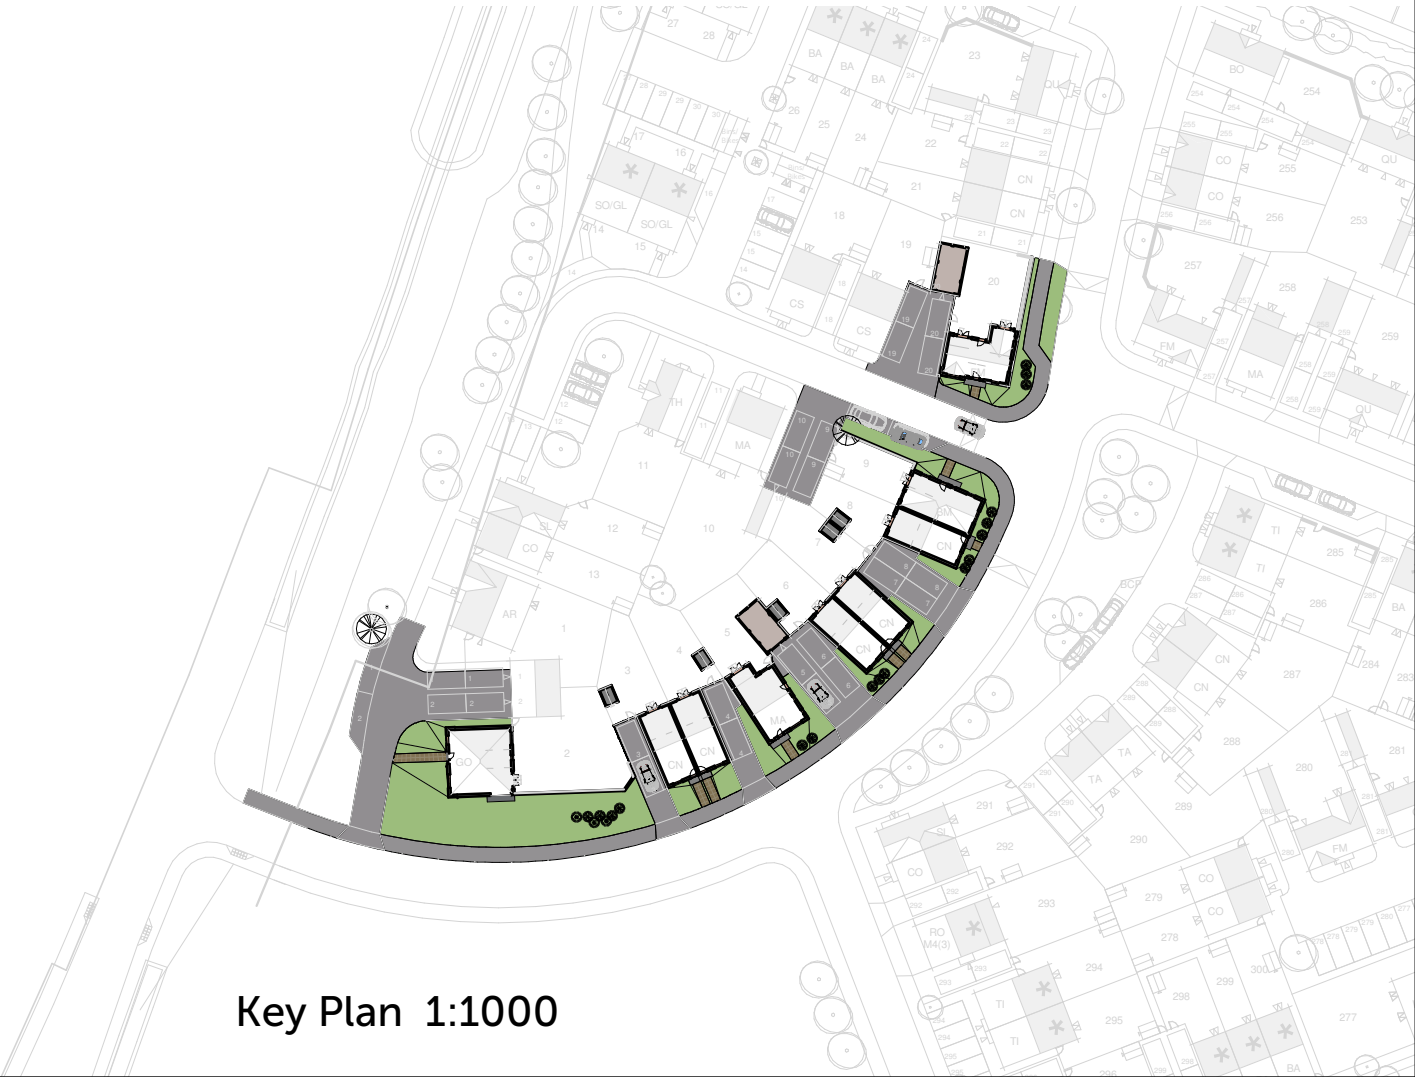

Key Plan 1:1000

**Romsey**  
T:01794 367703  
F:01794 367276

**Portishead**  
T:01275 407000  
F:01794 367276

**Camberley**  
T:01276 749050  
F:01794 367276

| Rev | Description    |
|-----|----------------|
| A   | Planning Issue |

| Date     | Au | Ch |
|----------|----|----|
| 18.12.20 | CH | CW |

[www.thrivearchitects.co.uk](http://www.thrivearchitects.co.uk)

This drawing is the copyright of Thrive Architects Ltd ©. All rights reserved. Ordnance Survey Data © Crown Copyright. All rights reserved. Licence No. 100007359. DO NOT scale from this drawing. Contractors, Sub-contractors and suppliers are to check all relevant dimensions and levels of the site and building before commencing any shop drawings or building work. Any discrepancies should be recorded to the Architect. Where applicable this drawing is to be read in conjunction with the Consultants' drawings.

|             |                                                 |         |                   |
|-------------|-------------------------------------------------|---------|-------------------|
| Project     | Hook Lane, Pagham                               |         |                   |
| Drawing     | Street Elevations 1 of 6<br>Street Elevation AA |         |                   |
| Client      | Hallam Land                                     |         |                   |
| Job no.     | HALL200505                                      | Date    | 24.07.20          |
| Dwg no.     | SE.01                                           | Rev.    | A                 |
| Author      | PAR                                             | Checker | MWP               |
| Status      | PLANNING                                        | Scale   | As indicated @ A2 |
| Client ref. | SE.01                                           | Office  | Romsey            |

