A3

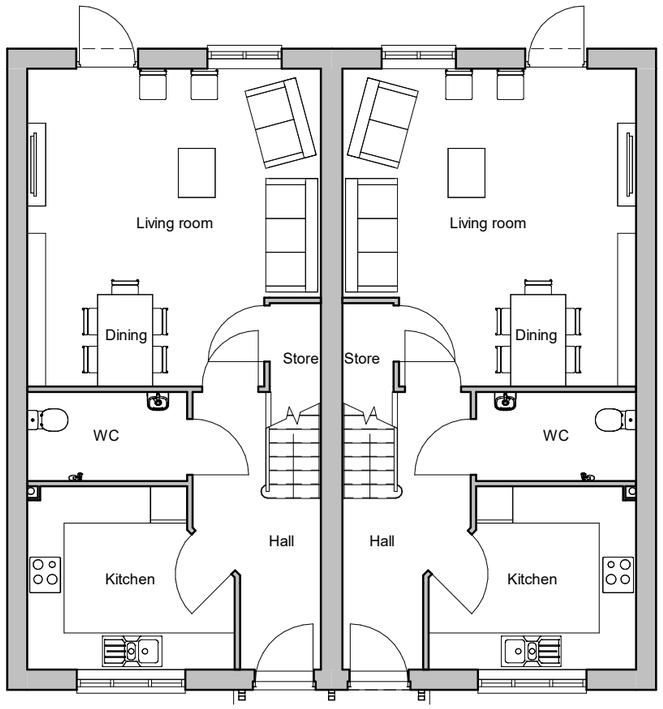

Ground Floor Plan

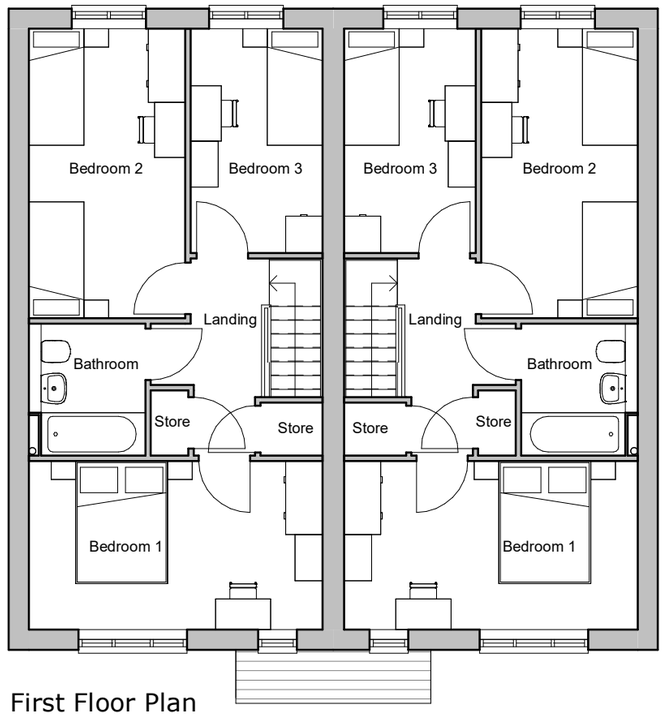

First Floor Plan

House type	TI	Variation		Option	
Bedrooms	3	Persons	5		
Sq. ft finish	1025	Sq. m finish	95.28		
Sq. ft structural	1009	Sq. m structural	93.82		

PLOT No
As Drawn - 40-41, 220-221, 285-286, 294-295
Handed -

scale 1:100
0 2 4 6m

Romsey Office
Building 300, The Grange,
Romsey Road,
Michelmersh, Romsey,
Hampshire, SO51 0AE
T:01794 367703 F:01794 367276

Portishead Office
Unit 5, Middle Bridge Business Park,
Bristol Road,
Portishead,
Bristol, BS20 6PN
T:01275 407000 F:01794 367276

www.thrivearchitects.co.uk

Rev	Description	Date	Author
A	Planning Issue	18.12.20	CH

This drawing is the copyright of Thrive Architects Ltd ©. All rights reserved. Ordnance Survey Data © Crown Copyright. All rights reserved. Licence No. 100007359. DO NOT scale from this drawing. Contractors, Sub-contractors and suppliers are to check all relevant dimensions and levels of the site and building before commencing any shop drawings or building work. Any discrepancies should be recorded to the Architect. Where applicable this drawing is to be read in conjunction with the Consultants' drawings.

ARUN DISTRICT COUNCIL P/132/20/RES

Project	Hook Lane, Pagham		
Drawing	House Type Tillman (2 Block) Floor Plans		
Client	Hallam Land		
Job no. Dwg no.	HALL200505 HT.TI.2blk.p	Date Rev.	14.07.20 A
Author	AS Checked MWP	Scale	1 : 100 @ A3
Status	PLANNING	Office	Romsey
ID ref.			

thrive. architects