



SUDS
BASIN

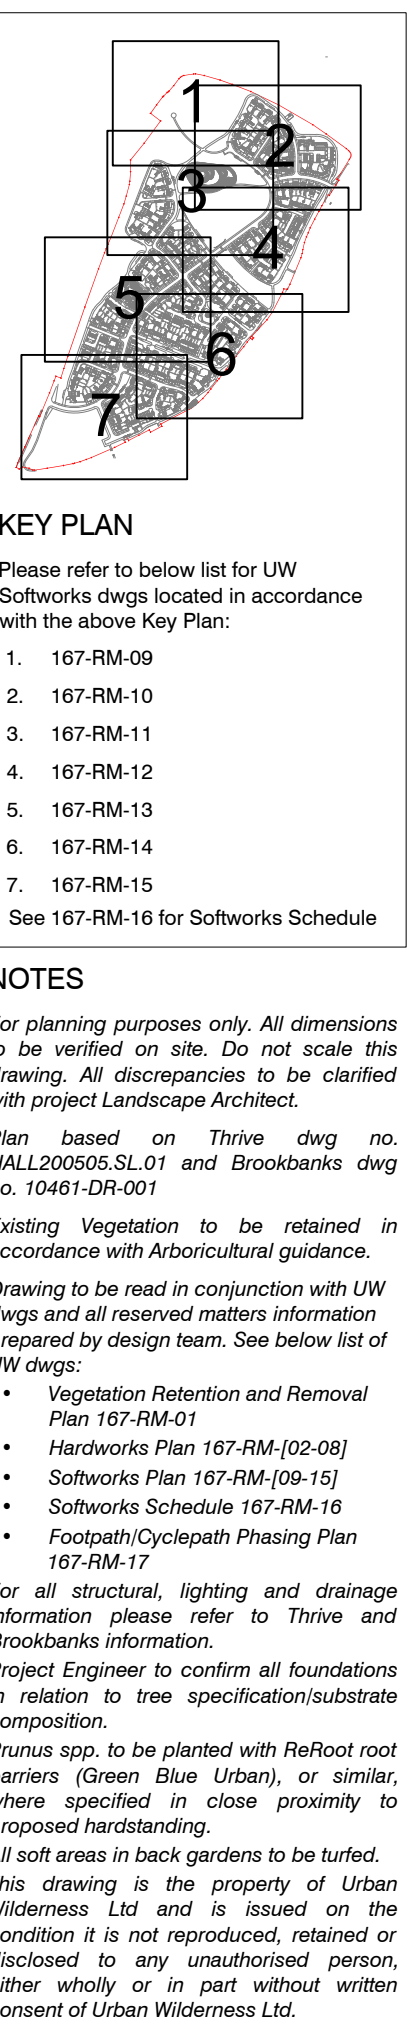

KEY

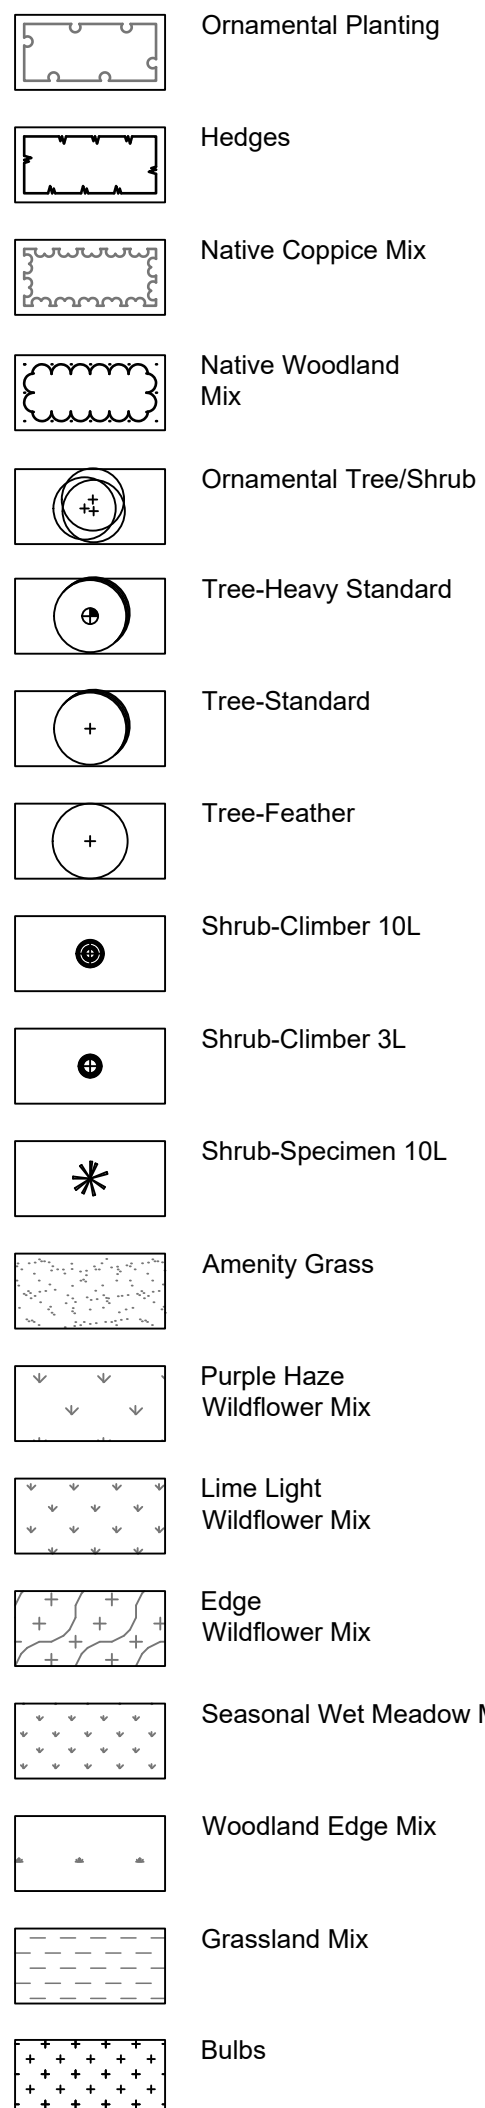

A	Updates to suit layout changes	18 Dec 20
---	--------------------------------	-----------



7 Saw Mill Yard, Water Lane, Holbeck, Leeds
LS11 5WH
www.urbanwilderness.co.uk
design@urbanwilderness.co.uk
0113 4720300
registered in Scotland SC371979

Hallam Land Management Ltd

Hook Lane
Pagham

Softworks Structure [2 of 7]

drawing status
PLANNING

Drawn by	Checked by	Date
AJK	SF	11 Dec

1:250	A0
job/dwg no.	rev.

167-RM-10	A
-----------	---