




Street Elevation AA 1:200

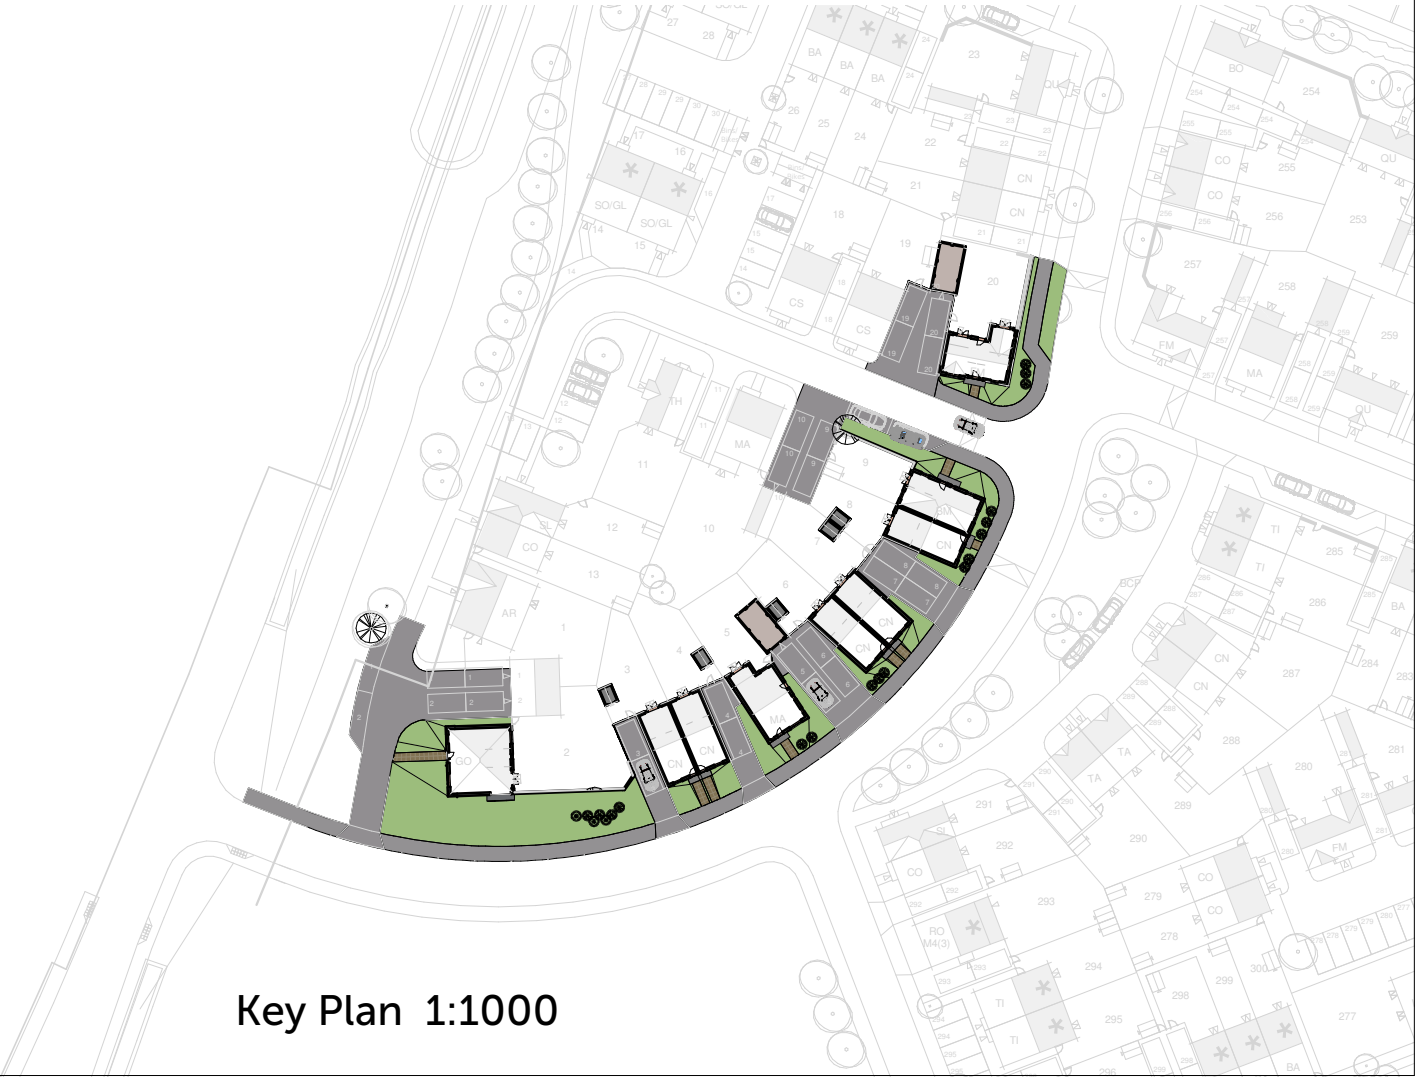

Key Plan 1:1000

Romsey
T:01794 367703
F:01794 367276

Portishead
T:01275 407000
F:01794 367276

Camberley
T:01276 749050
F:01794 367276

Rev	Description
A	Planning Issue
B	Updated to match revised elevations
C	garages updated.

Date	Au	Ch
18.12.20	CH	CW
12.01.21	CH	CW
14.01.21	CH	CW

www.thrivearchitects.co.uk

This drawing is the copyright of Thrive Architects Ltd ©. All rights reserved. Ordnance Survey Data © Crown Copyright. All rights reserved. Licence No. 100007359. DO NOT scale from this drawing. Contractors, Sub-contractors and suppliers are to check all relevant dimensions and levels of the site and building before commencing any shop drawings or building work. Any discrepancies should be recorded to the Architect. Where applicable this drawing is to be read in conjunction with the Consultants' drawings.

Project	Hook Lane, Pagham		
Drawing	Street Elevations 1 of 6 Street Elevation AA		
Client	Hallam Land		
Job no.	HALL200505	Date	24.07.20
Dwg no.	SE.01	Rev.	C
Author	PAR	Checker	MWP
Status	PLANNING	Scale	As indicated @ A2
Client ref.	SE.01	Office	Romsey

