



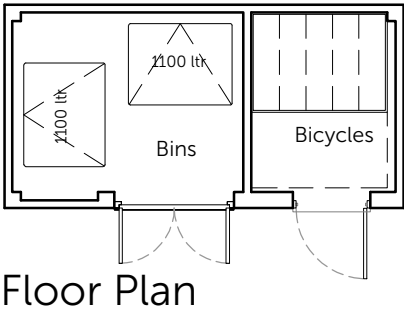

PLOT No.
As Drawn - 14-16
Handed - 27-30

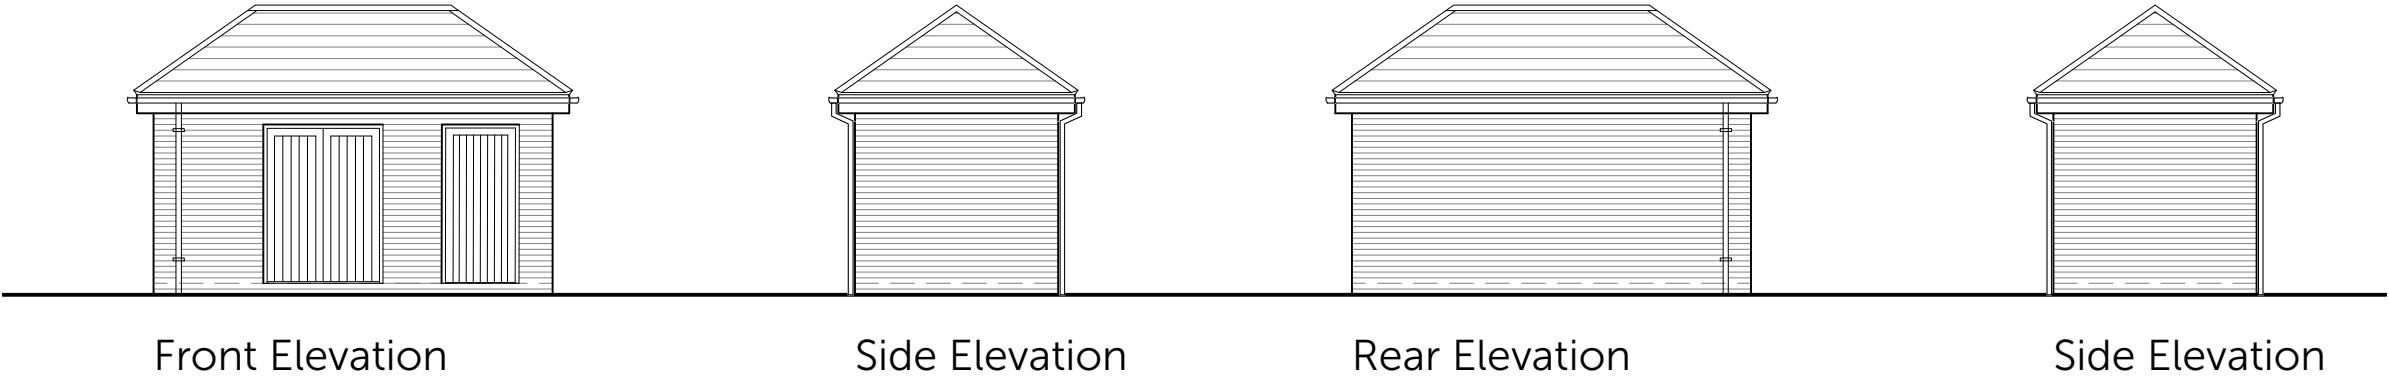

Romsey Office Building 300, The Grange, Romsey Road, Michelmersh, Romsey, Hampshire, SO51 0AE T:01794 367703 F:01794 367276	Portishead Office Unit 5, Middle Bridge Business Park, Bristol Road, Portishead Bristol, BS20 6PN T:01275 407000 F:01794 367276	Rev Description A Issued for Planning. B Building size revised.	Date Au Ch 17.12.20 MWP CAW 05.05.21 CH AS
---	---	---	---

Project	Hook Lane, Pagham		
Drawing	Bin and Bicycle Store 2 Plan and Elevations		
Client	Hallam Land		
Job no.	HALL200505	Date	Dec' 2020
Dwg no.	BCS.02.pe	Rev.	B
Author	MWP	Checker	Scale 1:100 at A3
Status	PLANNING	Office	Romsey
Client ref.			

