




Spine Road      Plots 166 HT.BO.T.01.BD      Plot 167 HT.QU.T.01      Plot 168 HT.FM.T.01      Path      Plots 169 HT.FM.T.01      Plots 170 HT.QU.T.01      Plot 171 HT.WO.T.03

Street Elevation FF  
1:200

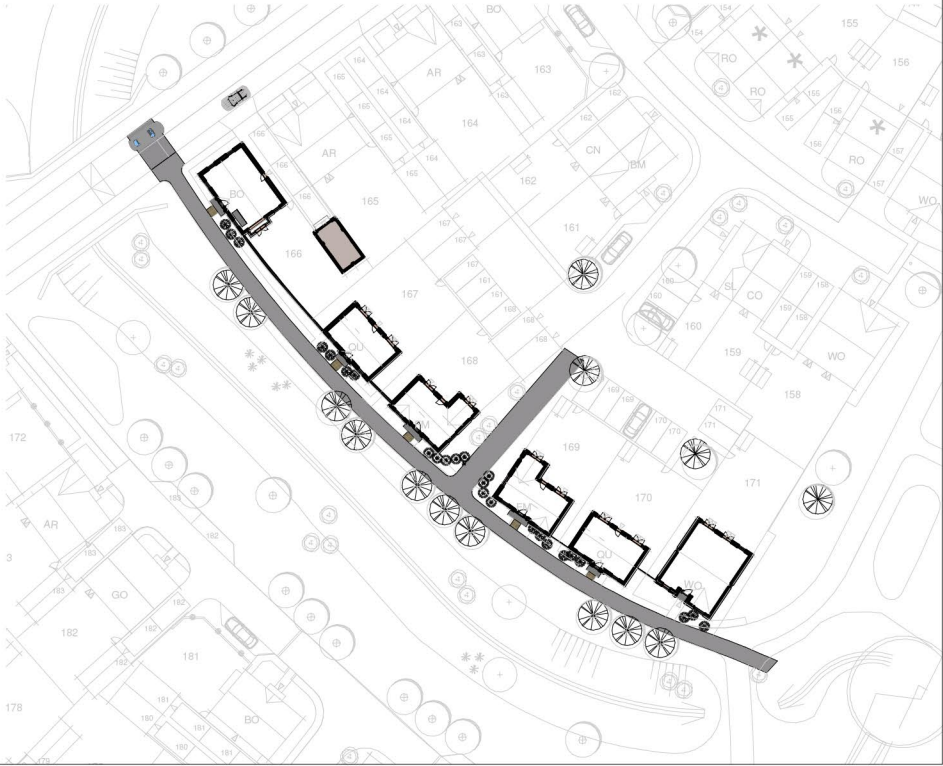

Key Plan  
1:1000

**Romsey**  
T:01794 367703  
F:01794 367276

**Portishead**  
T:01275 407000  
F:01794 367276

**Camberley**  
T:01276 749050  
F:01794 367276

| Rev | Description                          |
|-----|--------------------------------------|
| A   | Issued for Planning                  |
| B   | Updated to match revised elevations. |

| Date     | Au  | Ch |
|----------|-----|----|
| 17.12.20 | PAR |    |
| 12.01.21 | CH  | CW |

www.thrivearchitects.co.uk

This drawing is the copyright of Thrive Architects Ltd ©. All rights reserved. Ordnance Survey Data © Crown Copyright. All rights reserved. Licence No. 100007359. DO NOT scale from this drawing. Contractors, Sub-contractors and suppliers are to check all relevant dimensions and levels of the site and building before commencing any shop drawings or building work. Any discrepancies should be recorded to the Architect. Where applicable this drawing is to be read in conjunction with the Consultants' drawings.

|             |                                                          |         |                         |
|-------------|----------------------------------------------------------|---------|-------------------------|
| Project     | Hook Lane, Pagham                                        |         |                         |
| Drawing     | Street Elevations 6 of 6<br>Coloured Street Elevation FF |         |                         |
| Client      | Hallam Land                                              |         |                         |
| Job no.     | HALL200505                                               | Date    | 05/14/21                |
| Dwg no.     | CSE.06                                                   | Rev.    | B                       |
| Author      | AS                                                       | Checker | Scale As indicated @ A2 |
| Status      | PLANNING                                                 |         | Office Romsey           |
| Client ref. | CSE.06                                                   |         |                         |

The logo for thrive. architects features the word "thrive." in a white, lowercase, sans-serif font with a period, set against a solid orange square background. Below the square, the word "architects" is written in a smaller, orange, lowercase, sans-serif font.

