


PROPOSAL
 EXISTING
 + PROPOSED

SCALE: 5/16 to 1 foot
 25mm to 1m

All fittings are to be
 free standing
 No Partitioning will be
 erected

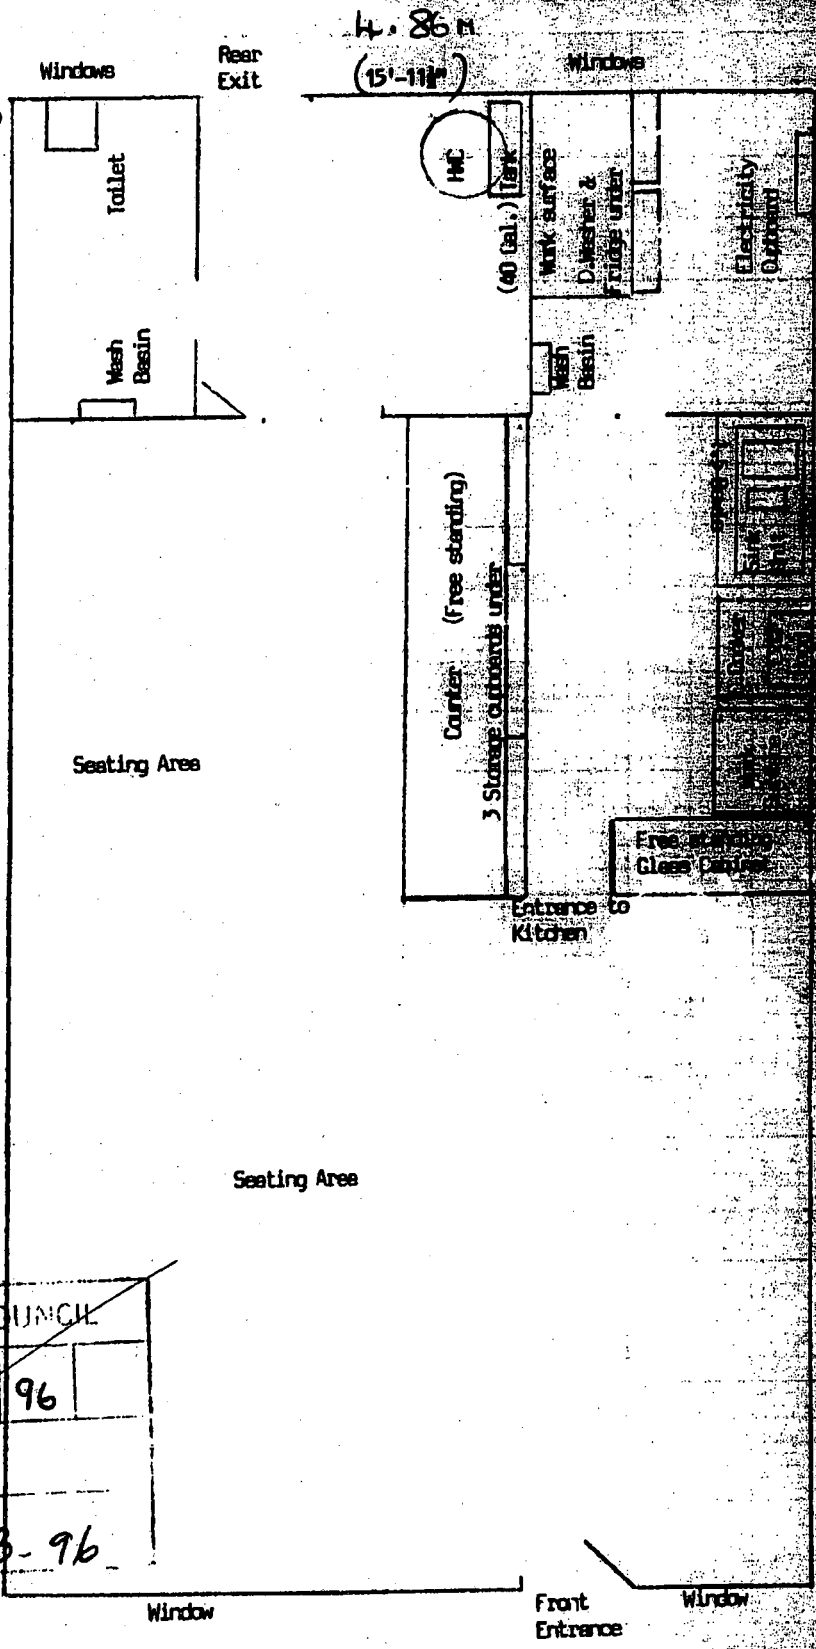

ARUN DISTRICT COUNCIL			
No.	P	15	96
19.3.96			

P 14 06

1/2/06.