




0m 100m 500m

On behalf of:

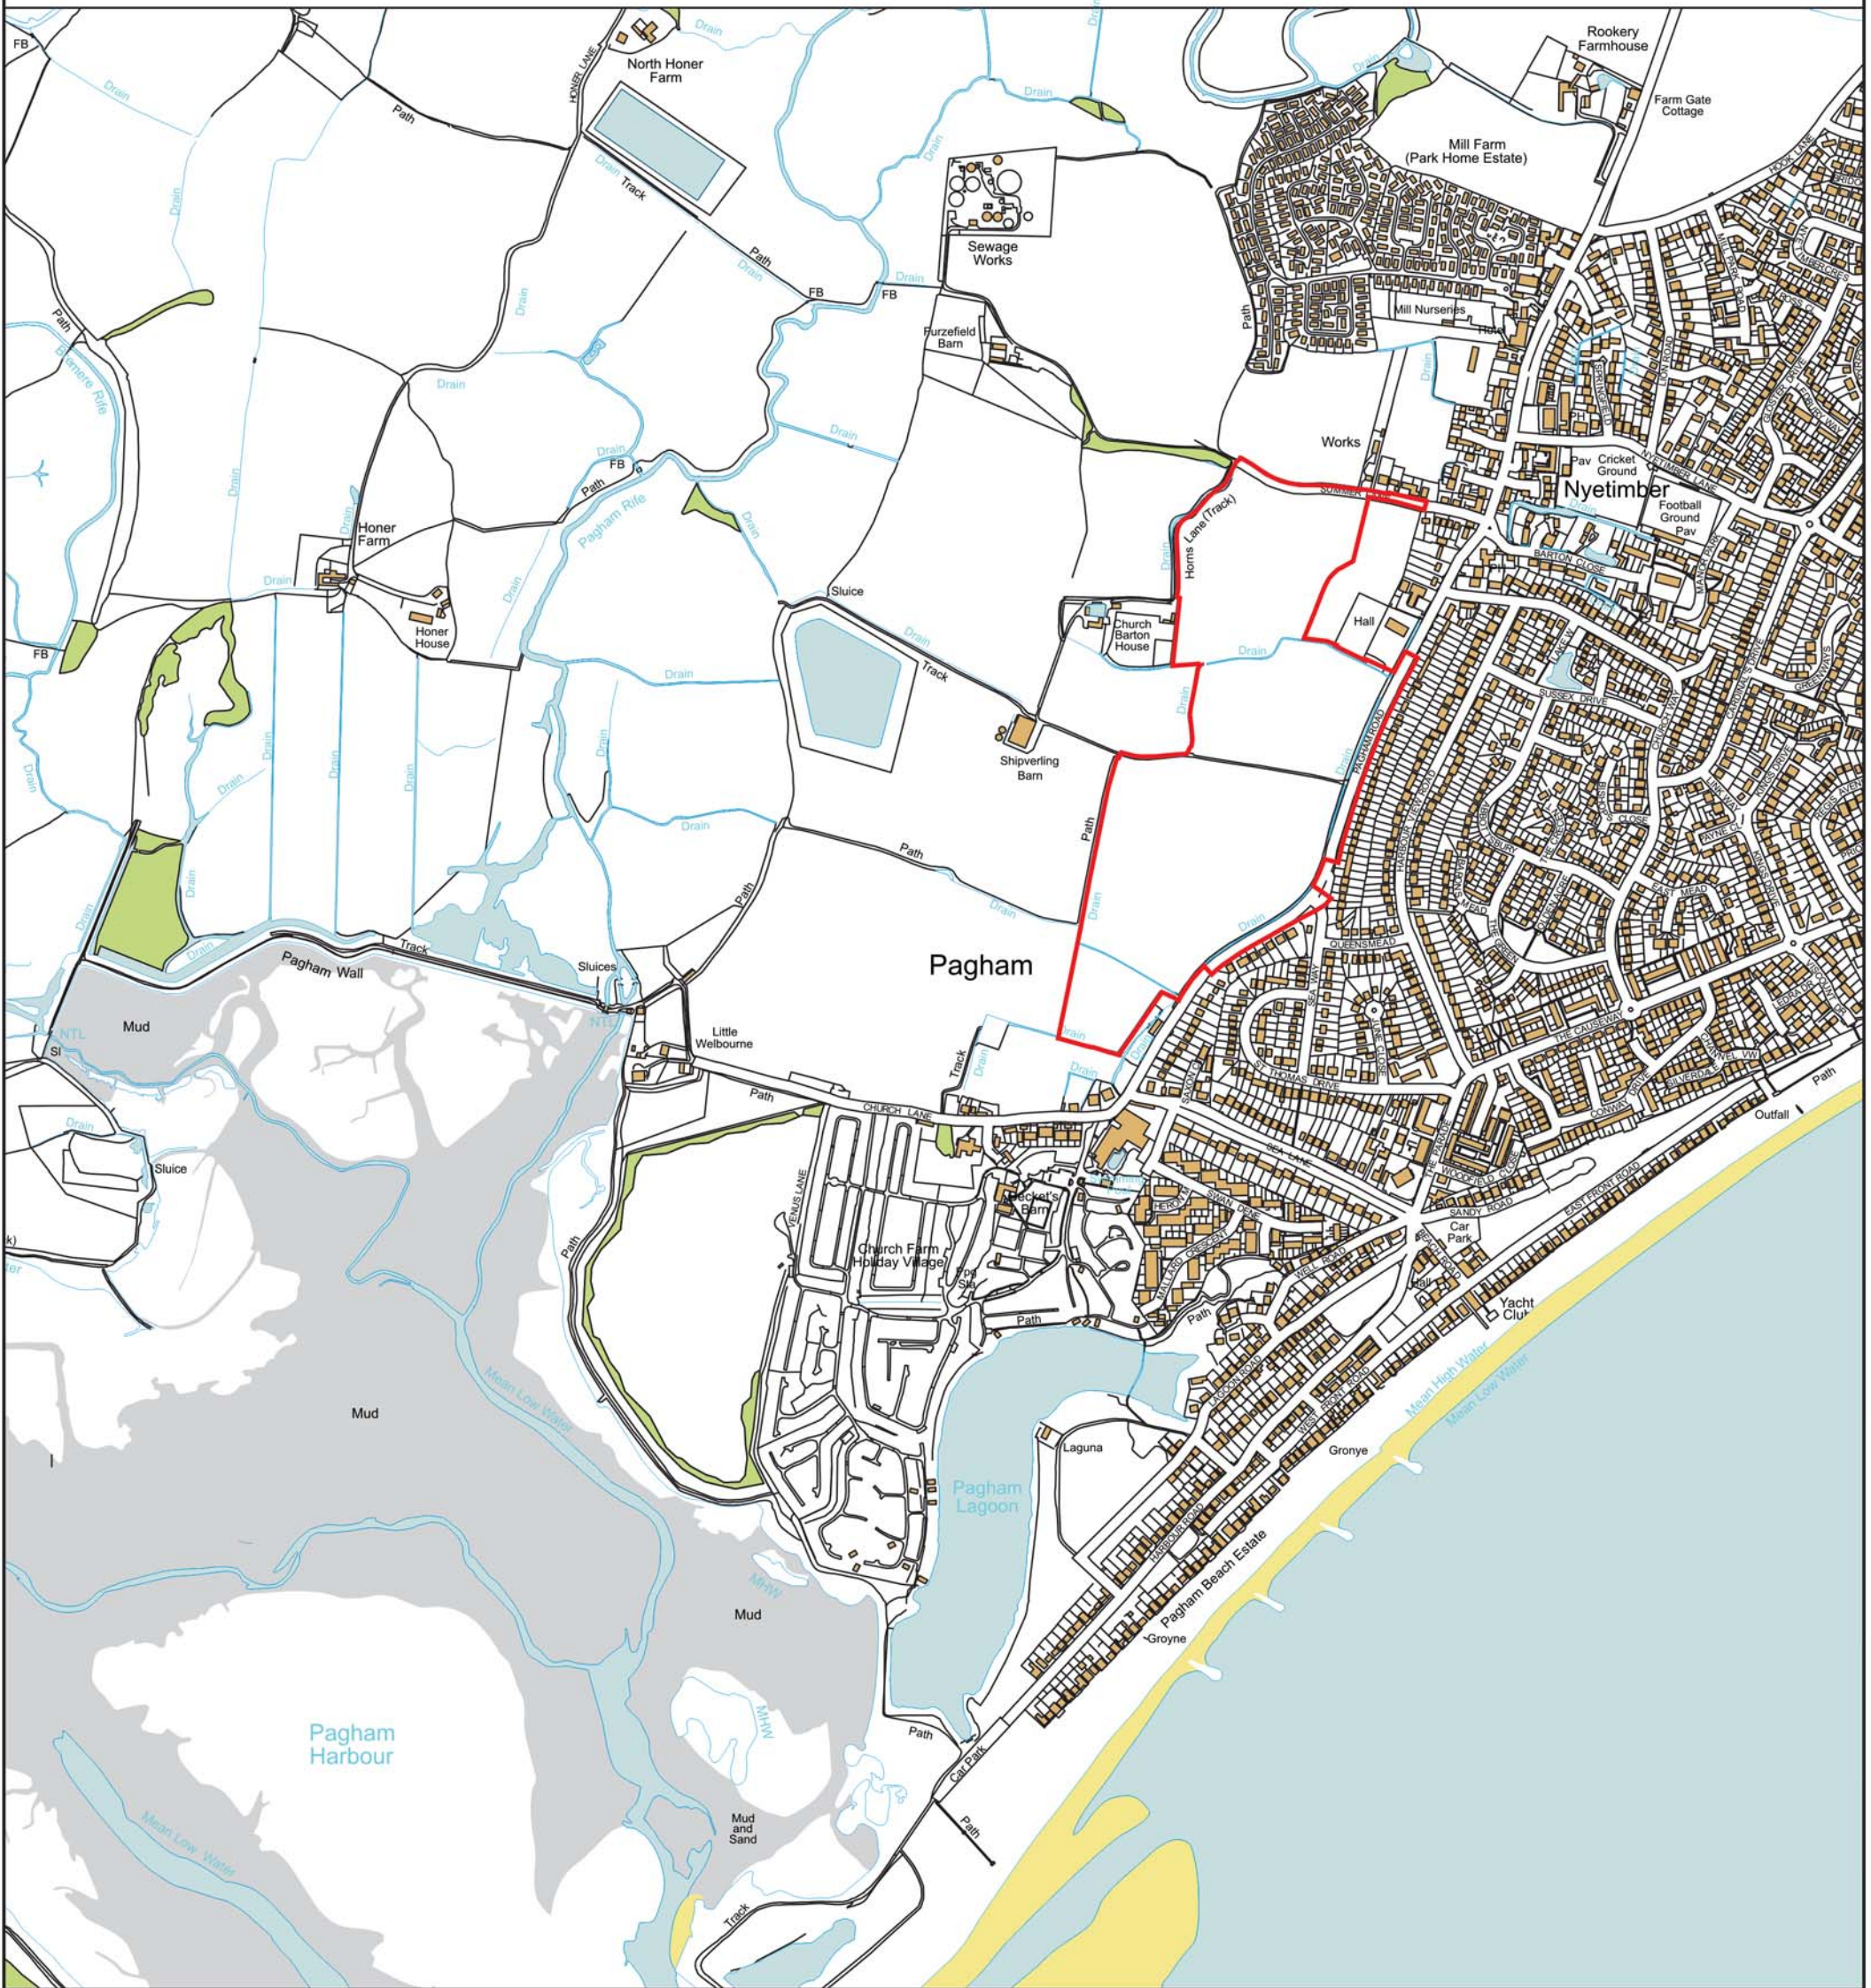

Produced by:
DAVIESLANDSCAPE
ARCHITECTS
Suffe Pl, Stroud House, Russell Street, Stroud, Gloucestershire, G5 3AN
t: 01453 760380 e: info@dl-ia.co.uk w: www.dl-ia.co.uk

PROJECT:
**Proposed Mixed Use
Development at Pagham South**

DRAWING TITLE:
Location Plan

DATE: December 2016 SCALE: 1:10,000 @ A3

REPORT REFERENCE: DLA.1731.L003.03