

ARUN DISTRICT COUNCIL:P/134/06/ 30/10/2006
Front elevation superseded 10/11/06

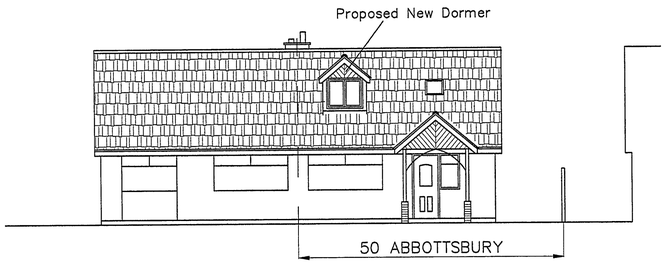

FRONT ELEVATION
1:100

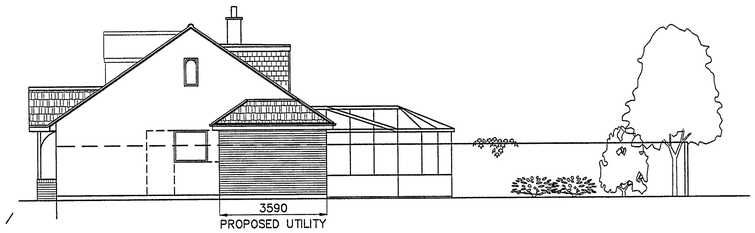

SOUTH ELEVATION
1:100

Proposed New Utility


Finishes to match existing:
flat roof laid to falls
tiled pitch to match existing
Facing brick walls to match existing
White upvc fascias & window




existing 'lean to' to be demolished

REAR ELEVATION
1:100


Proposed New Dormer
Finishes to match existing:
tiled pitch roof
tile hanging to cheeks
White upvc fascias & window

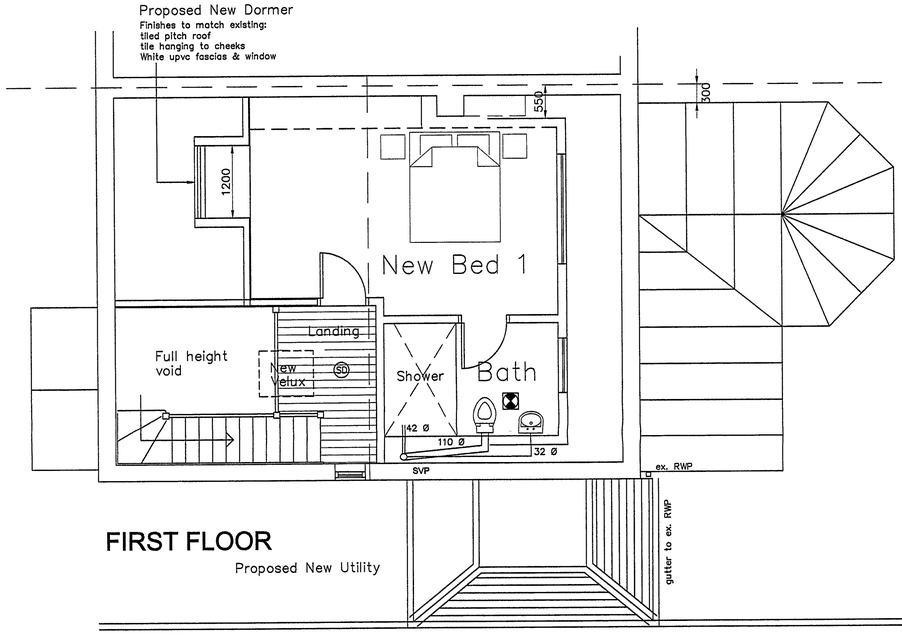

FIRST FLOOR
Proposed New Utility

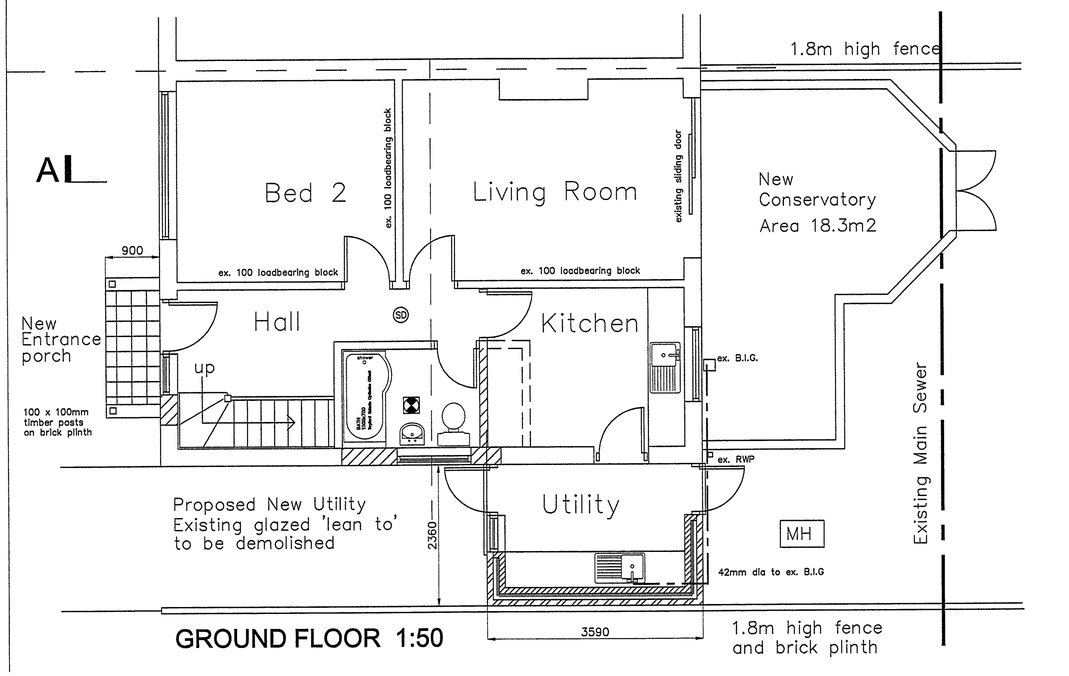

GROUND FLOOR 1:50

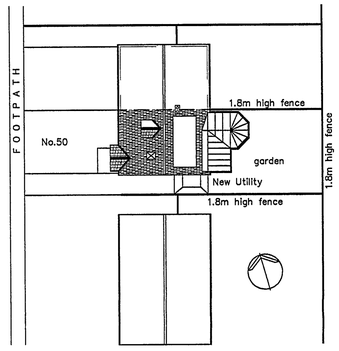


SITE PLAN 1:500


FINISHES:
Finishes generally all to match existing

Porch roof tiles to match existing
Porch gable stained boarding colour: Brown
Brick plinths to match existing brickwork


Rear Dormer wall tiling to cheeks
colour: to match existing
Weatherboarding to face colour: White
Windows white upvc to match existing
Dormer fascia to match existing
Dormer gutters to match existing

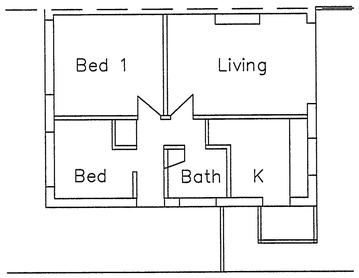

EXISTING PLAN 1:100

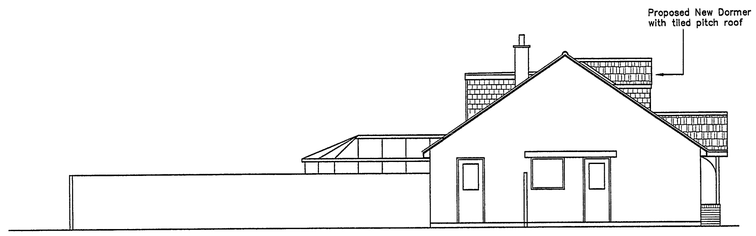

NORTH ELEVATION
1:100

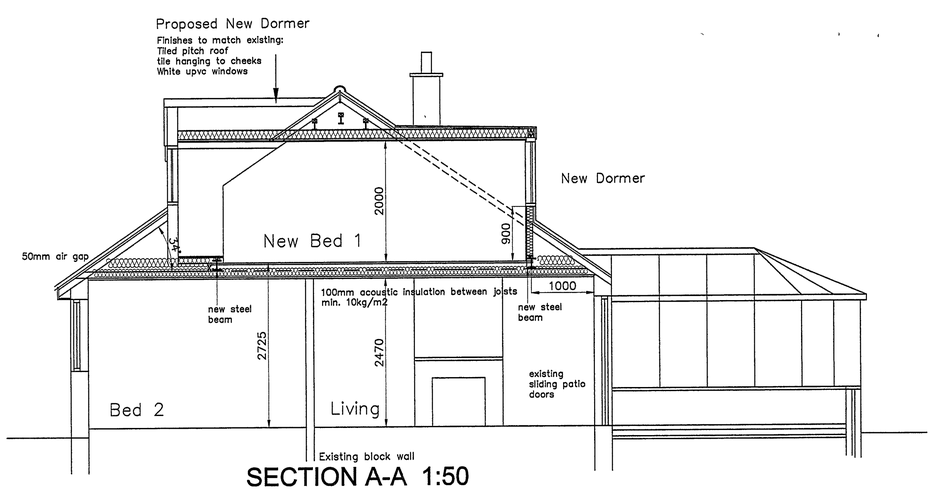

SECTION A-A 1:50

ARUN DISTRICT COUNCIL
No. P/134/06
RECEIVED 30/10/06

D: Front dormer amended – 25/10/06
C: Front dormer and Utility Extension added – 18/10/06
B: Plans amended to Building Regs – 05/06/06
A: North Elevation added – 27/04/06

Revision

TO BE READ IN CONJUNCTION WITH DRAWING 06/41/03

TO BE READ IN CONJUNCTION WITH STRUCTURAL ENGINEERS DRAWINGS

THIS DRAWING IS COPYRIGHT AND MUST NOT BE REPRODUCED, COPIED OR PASSED TO A THIRD PARTY WITHOUT THE WRITTEN CONSENT OF CHRIS RUSSELL.

SCALE: 1:50 1:100

DATE: April 2006

© CR COPYRIGHT

AUTHOR: CR

TITLE: Loft Conversion & Alterations at 50 Abbottsbury, Pagham

DETAIL: Plans & Elevations

DRAWING No: 06/41/02 D

Chris. Russell
BURGAN HOUSE, 8/10 EAST STREET,
HAVANT, HAMPSHIRE PO9 1AQ
Tel: 023 92 472650 Fax: 023 92 472702
Email: chris@pgparchitects.co.uk