
ARUN DISTRICT COUNCIL
No. P/134/06
RECEIVED 10/11/06.

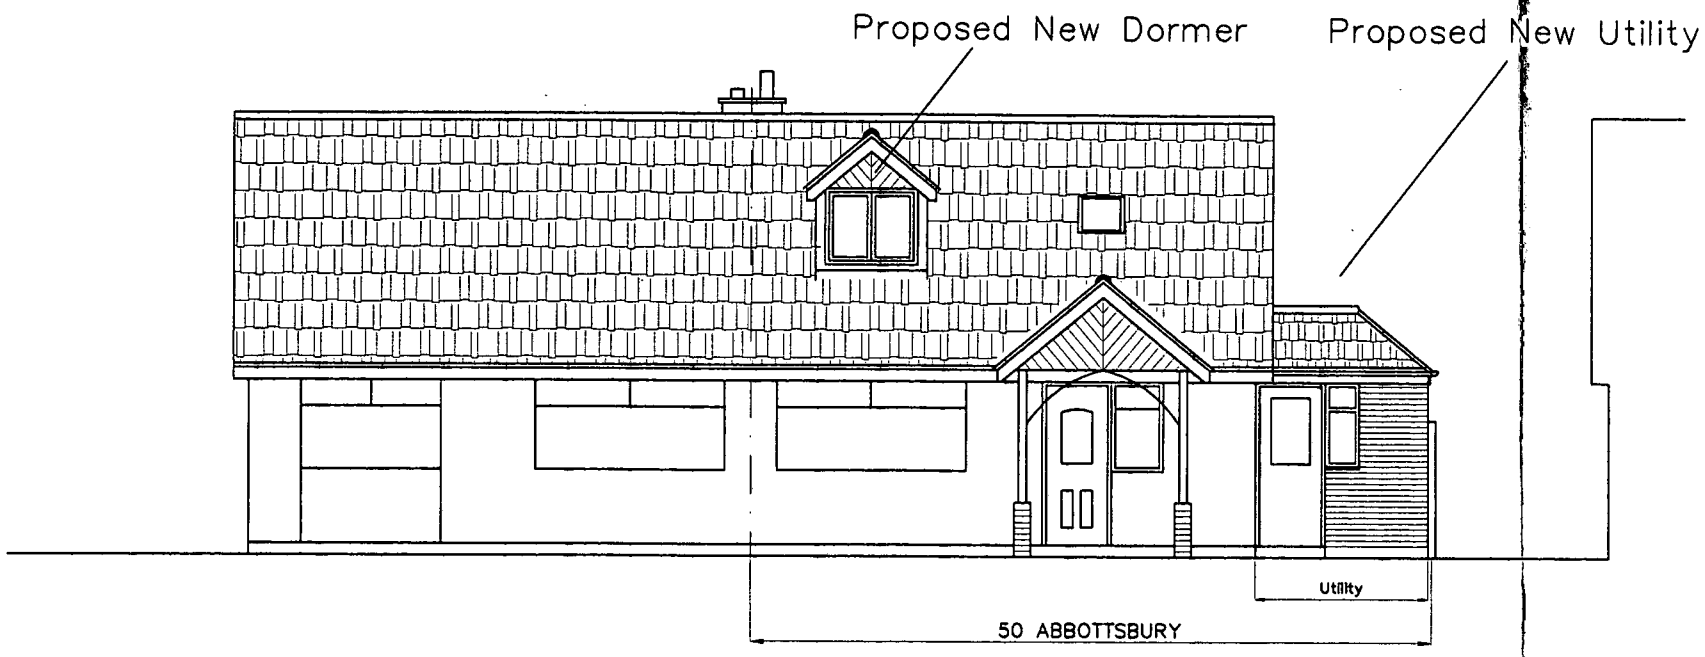

FRONT ELEVATION

1:100

Revision

SCALE
1:100

DATE
November 2006

© CR COPYRIGHT

AUTHOR
CR

TITLE
Loft Conversion & Alterations at
50 Abbottsbury, Pagham

DETAIL
Front Elevation

DRAWING No
06/41/05

Chris. Russell

BURGAN HOUSE, 8/10 EAST STREET,
HAVANT, HAMPSHIRE PO9 1AQ

Tel: 023 92 472650 Fax: 023 92 472702
Email: chris@pgparchitects.co.uk

ARUN DISTRICT COUNCIL:P/134/06/ 30/10/2006