


LAYOUT PLAN - 69 THE CAUSEWAY PAGHAM BOGNOR REGIS

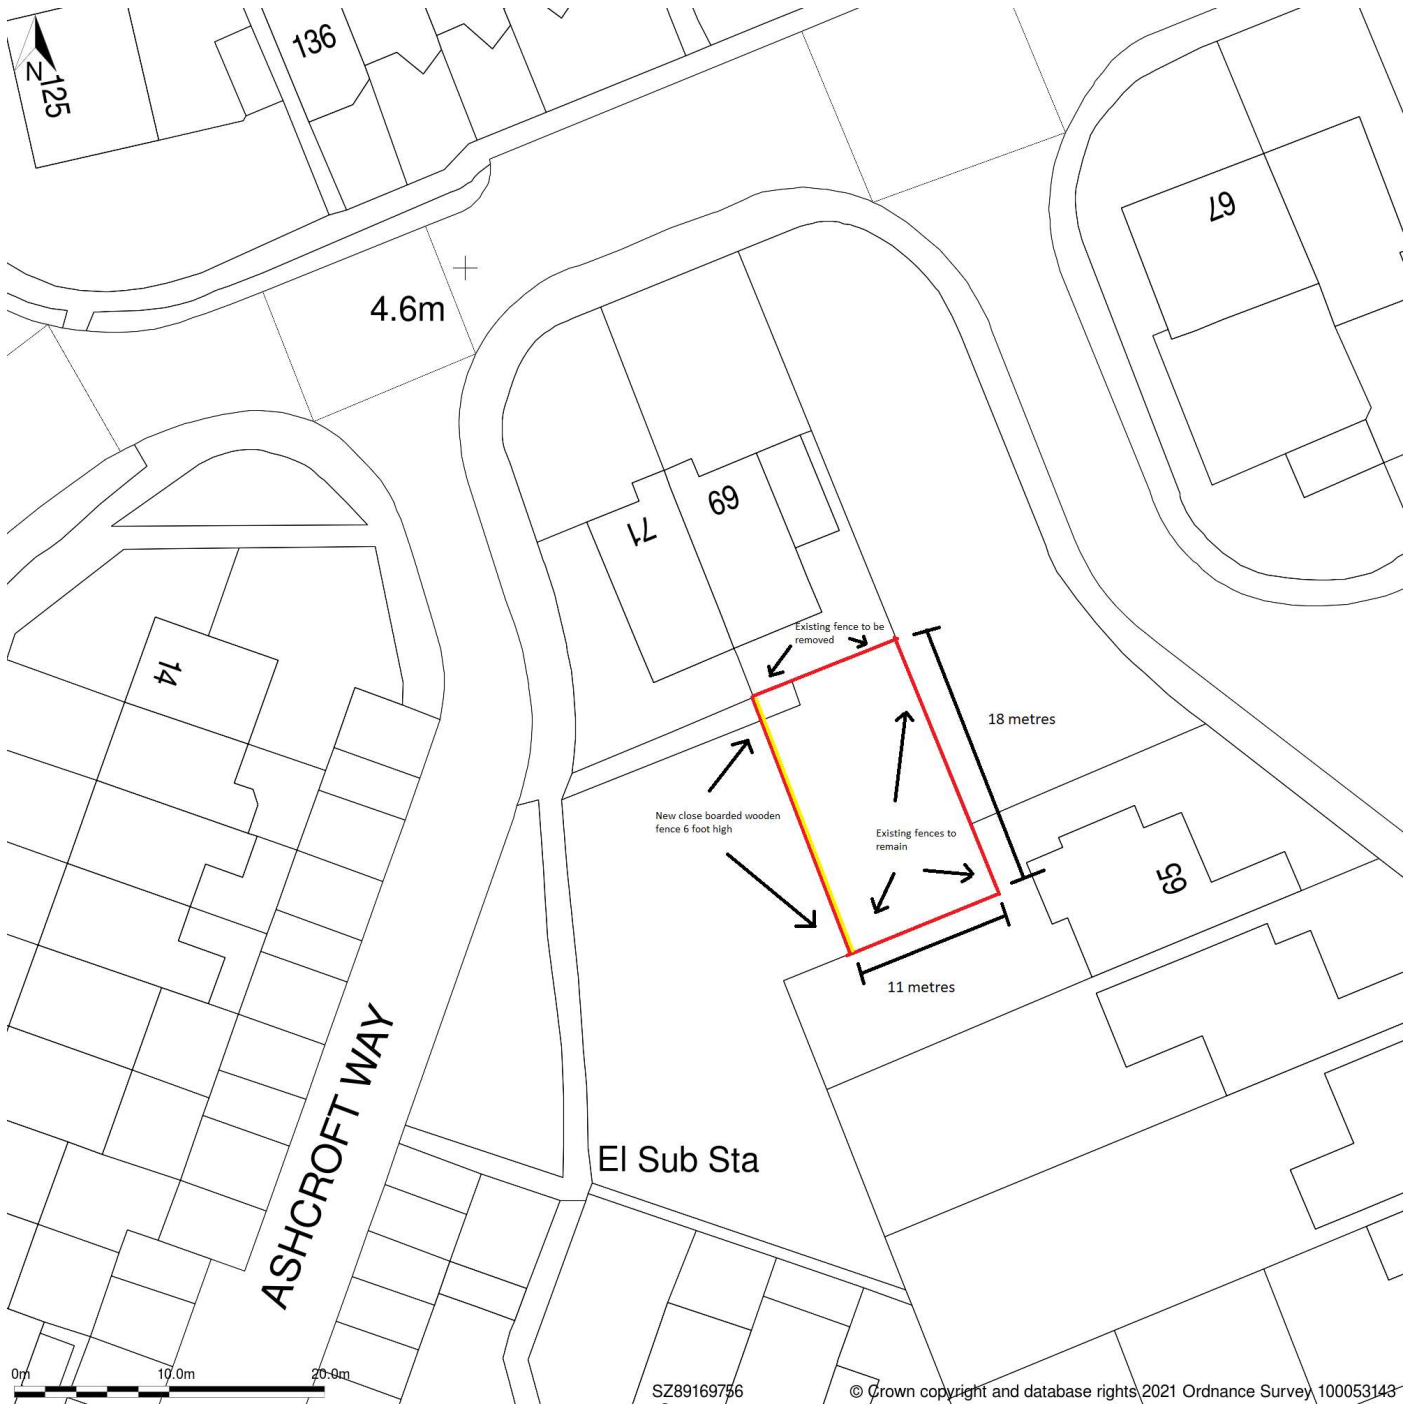

Application Site



New close boarded wooden fence (1.8 metres height)