

 AREA OF THE SITE

 AREA OF THE EXISTING BUILDINGS


 PROPOSED BOUNDARY WALL

e-mail: info@jjrdesigns.com

Issue status:

Outline proposals	☐	Production information	☐	Scheme design	☐
Tender drawing	☐	Detail design	☐	Contract drawing	☐

Scale: 1:500 @A3	Drawn: A.Stegarescu	Checked: R.Stefanski	Date: Oct 2025
Job No: 1653		Drawing No: PL 302	Revision:

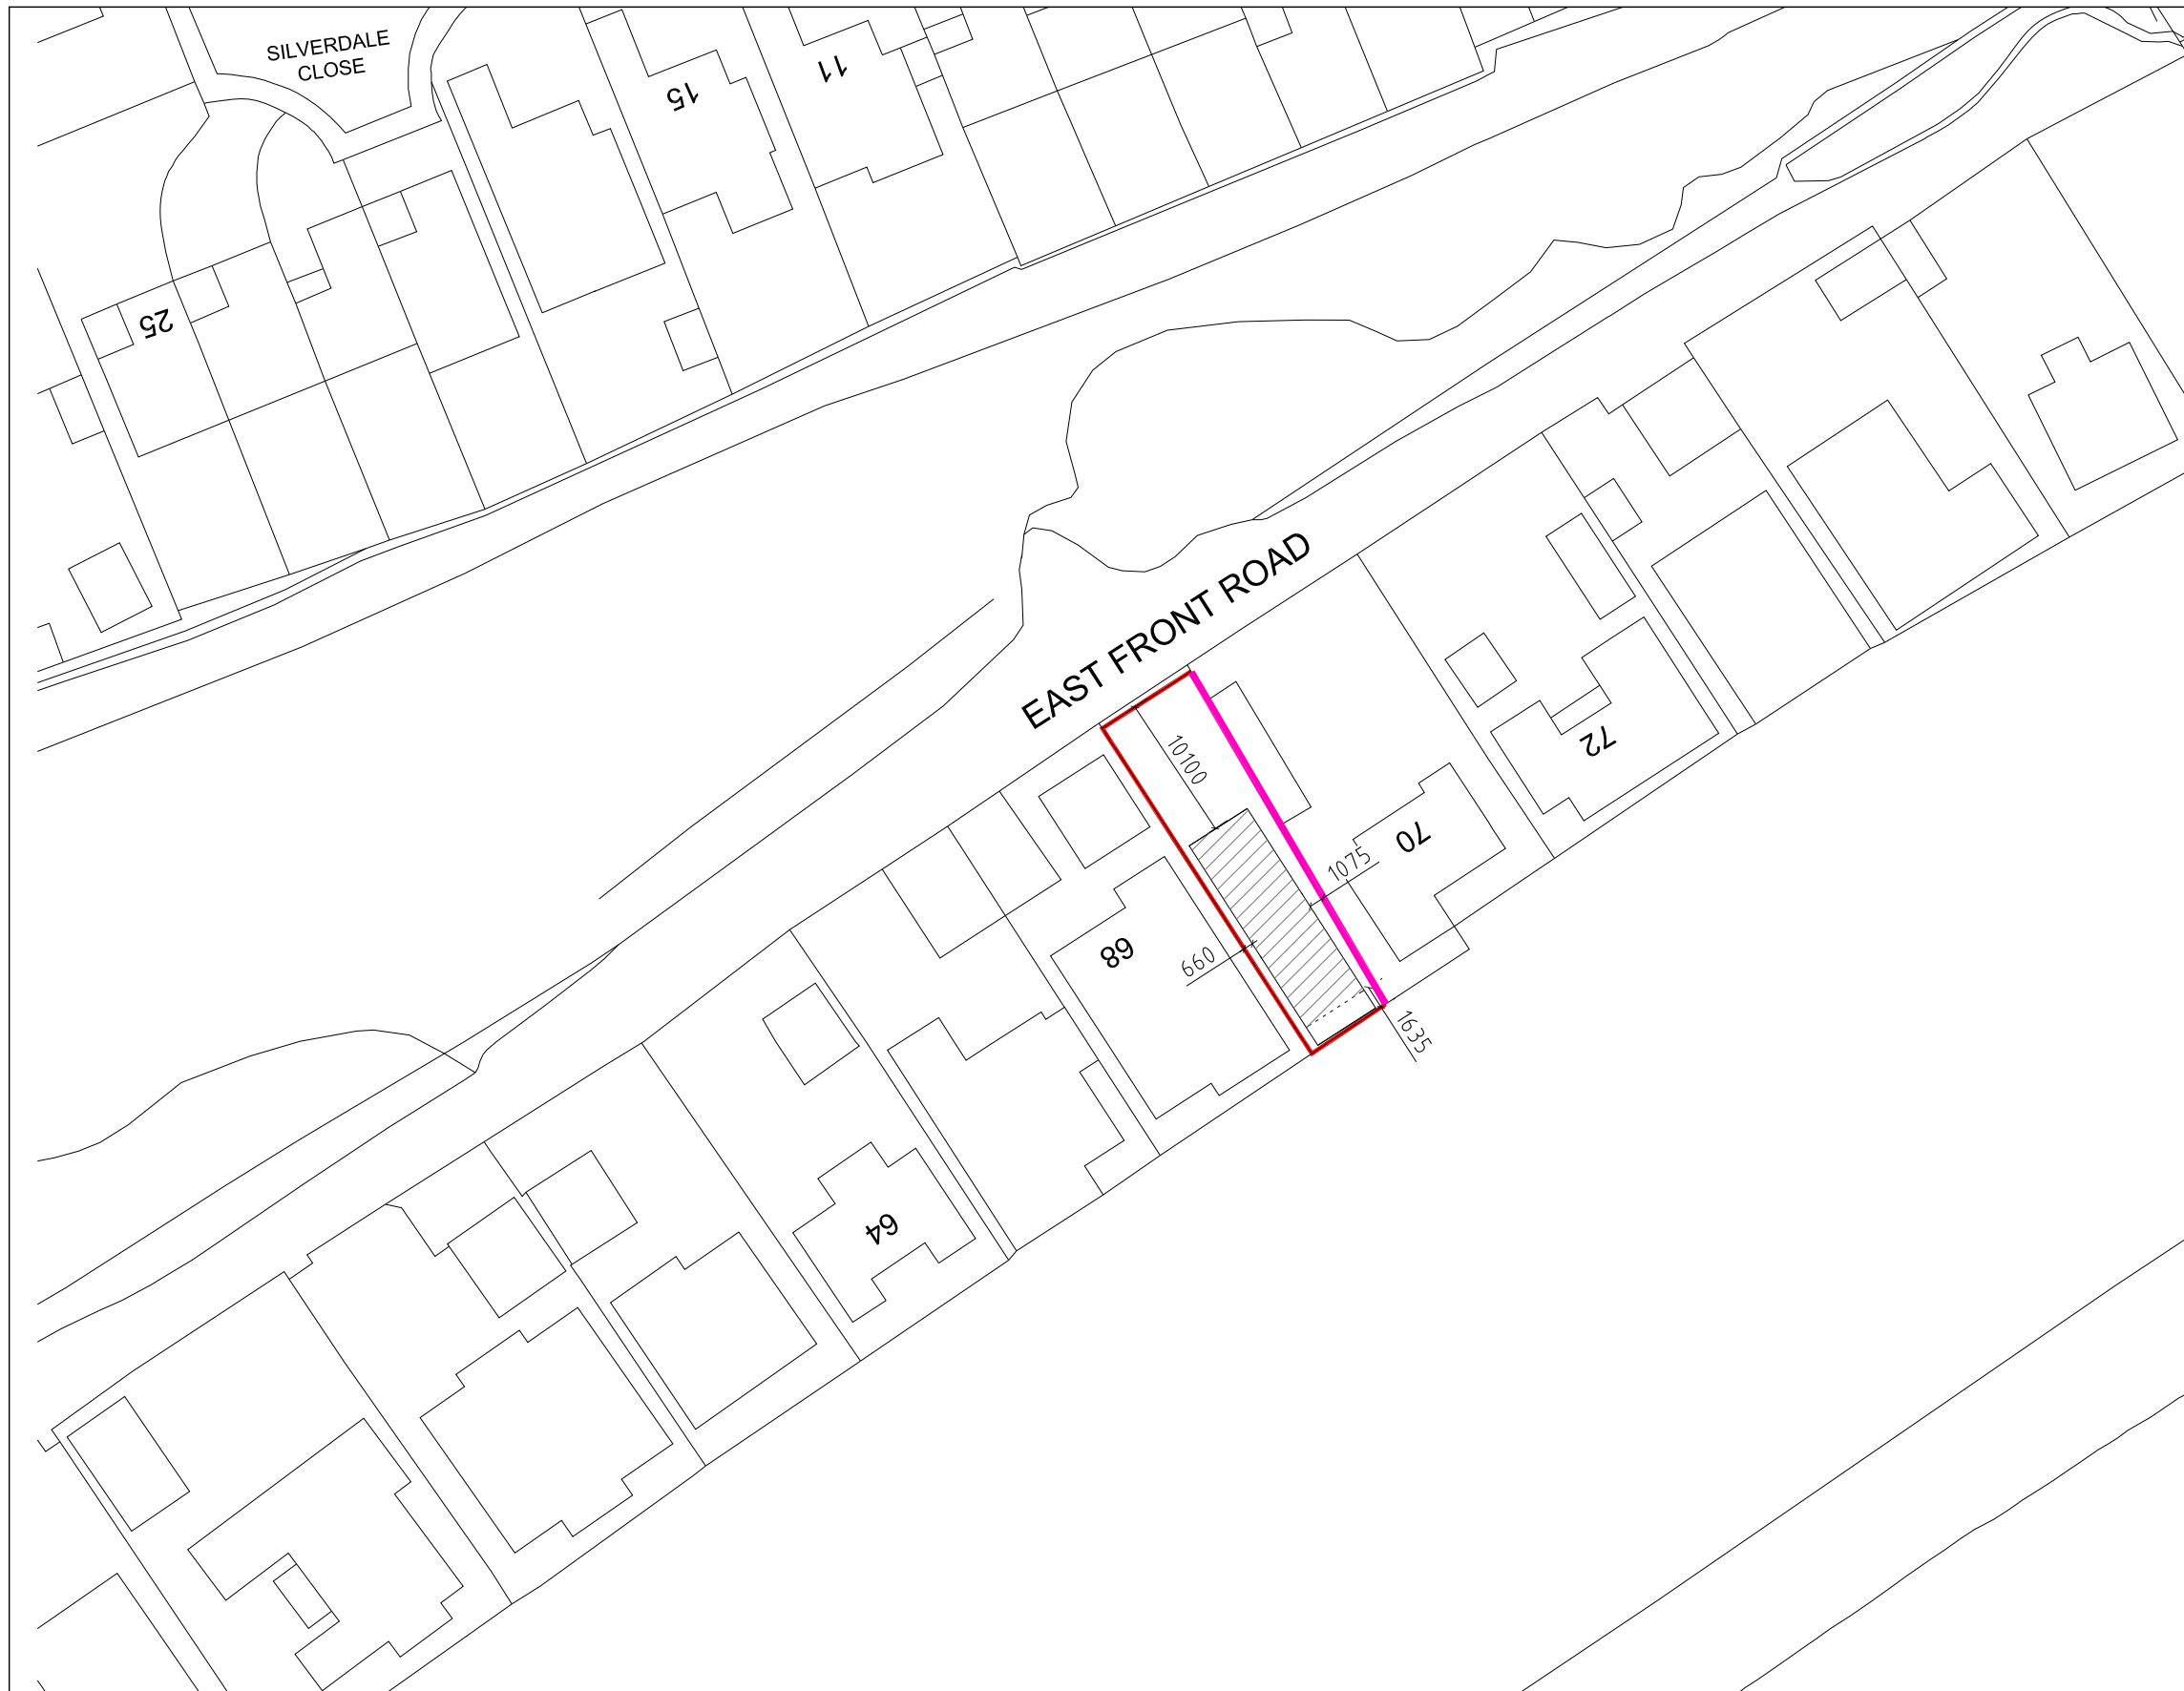

1:500



10m 0 10m 20m 30m 40m 50m