
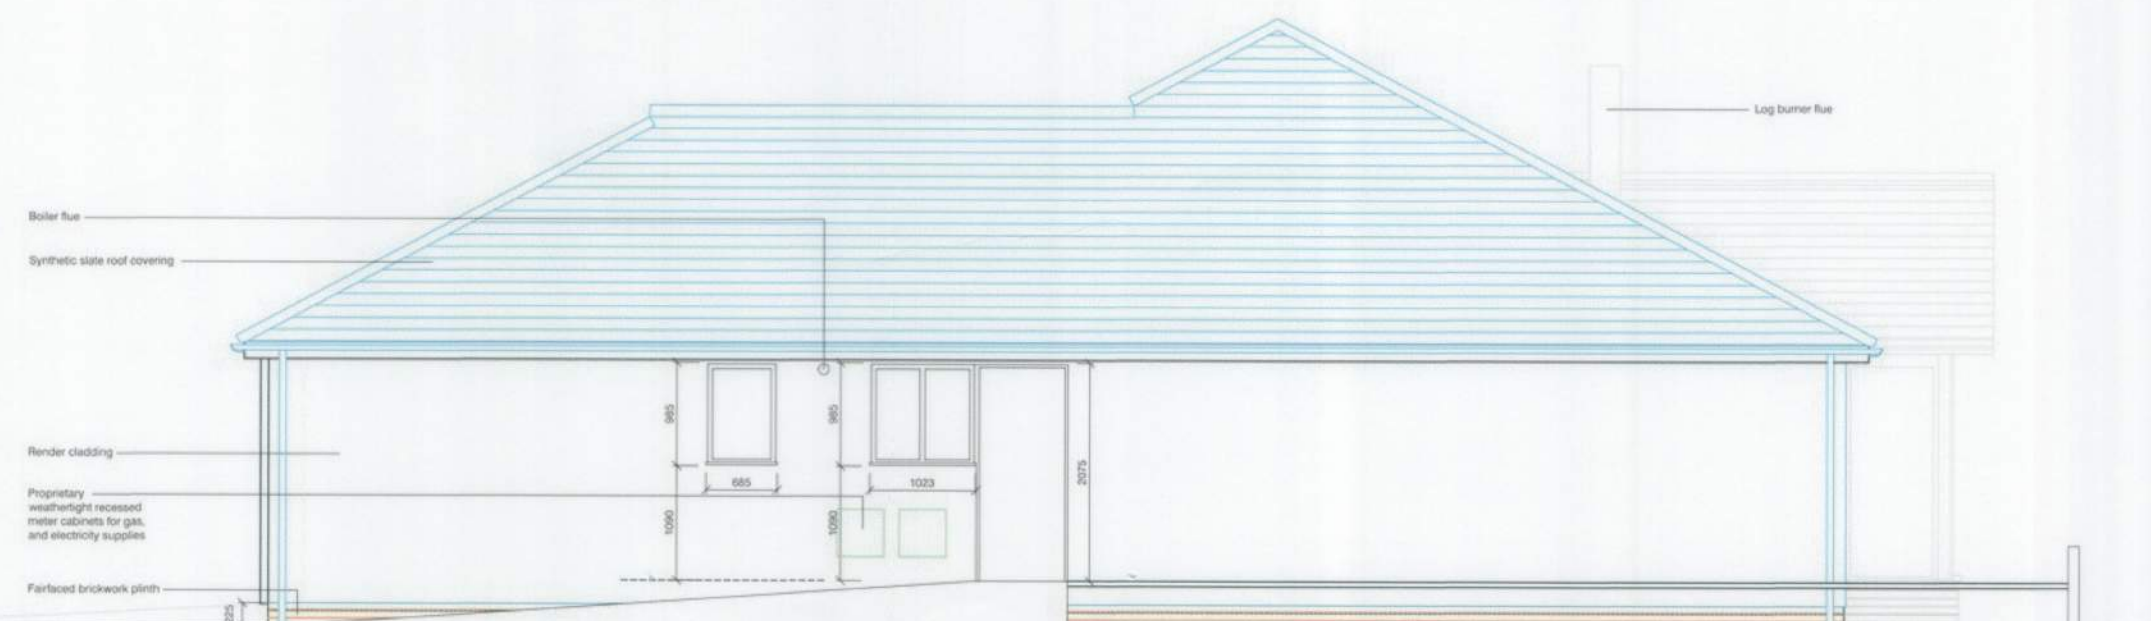
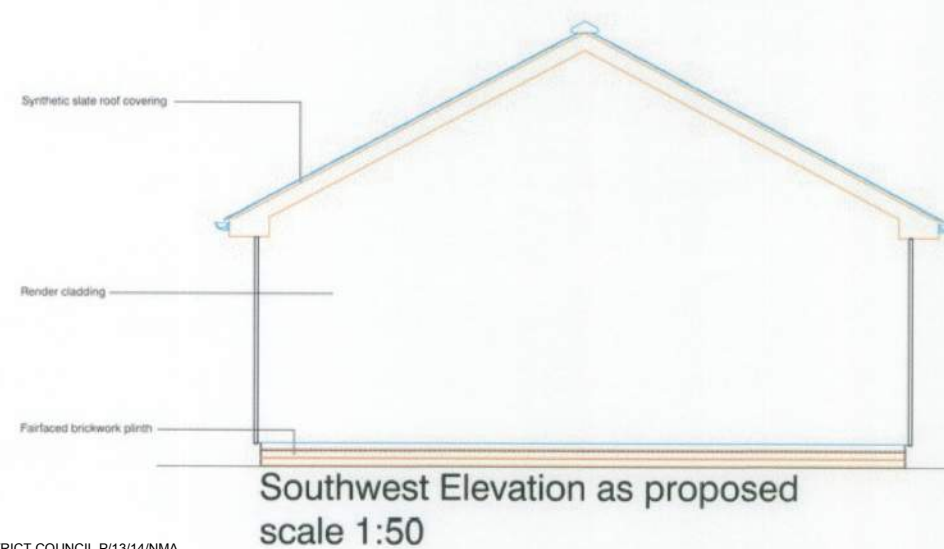
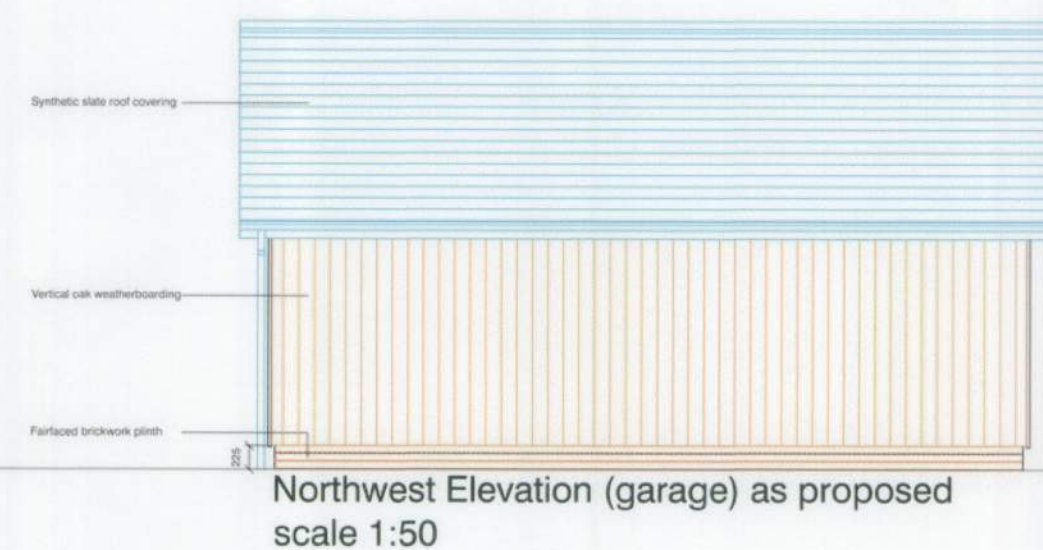
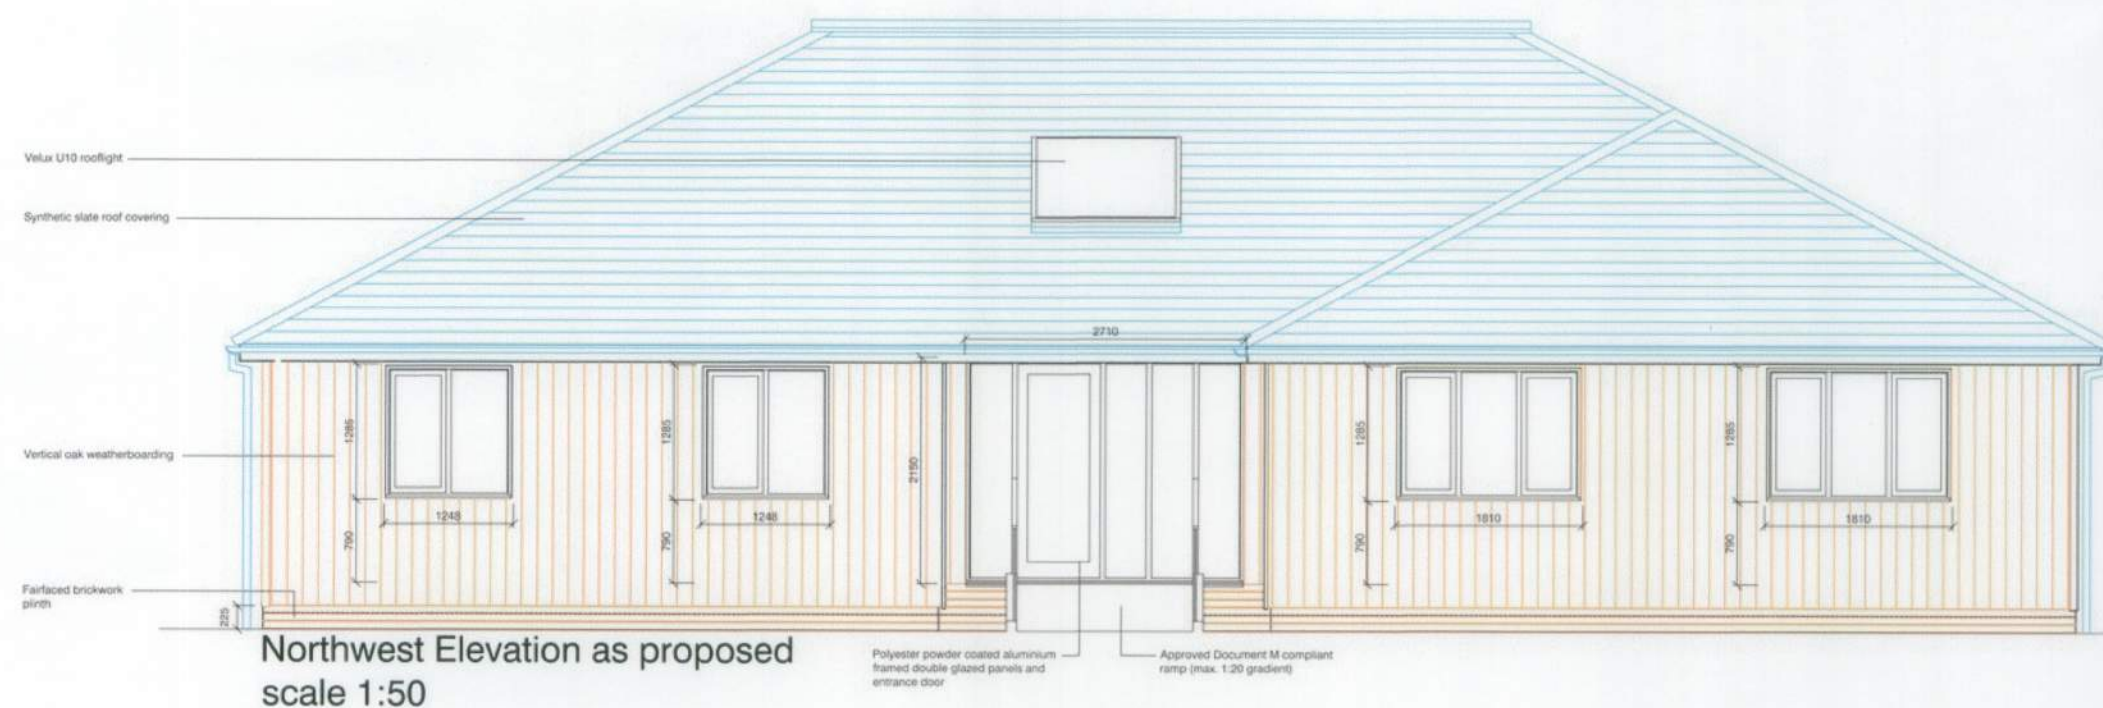
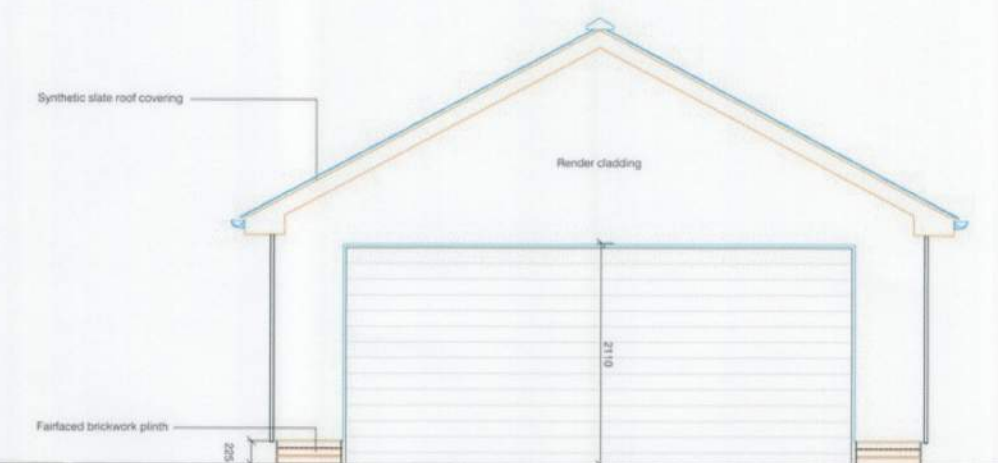
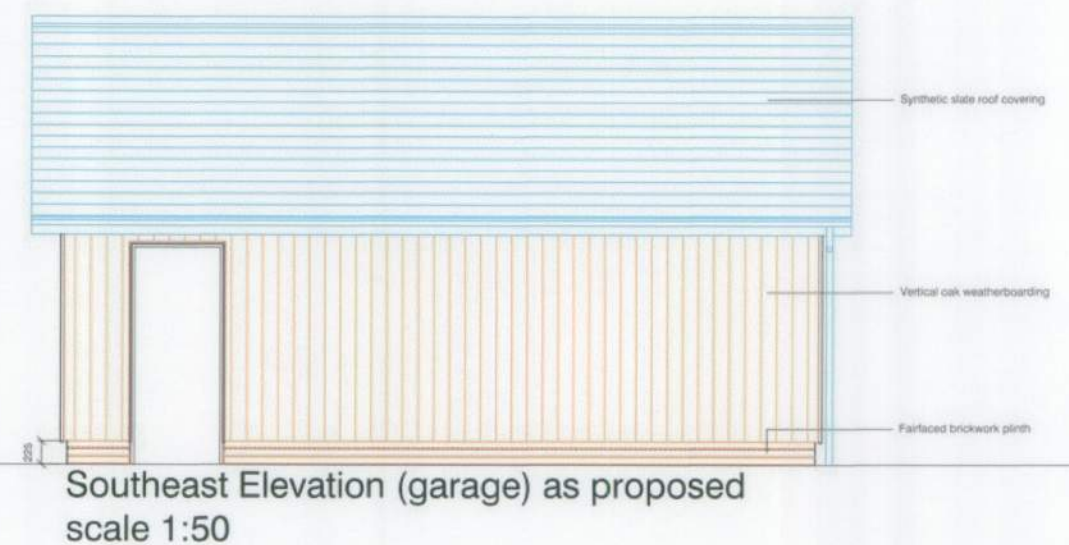


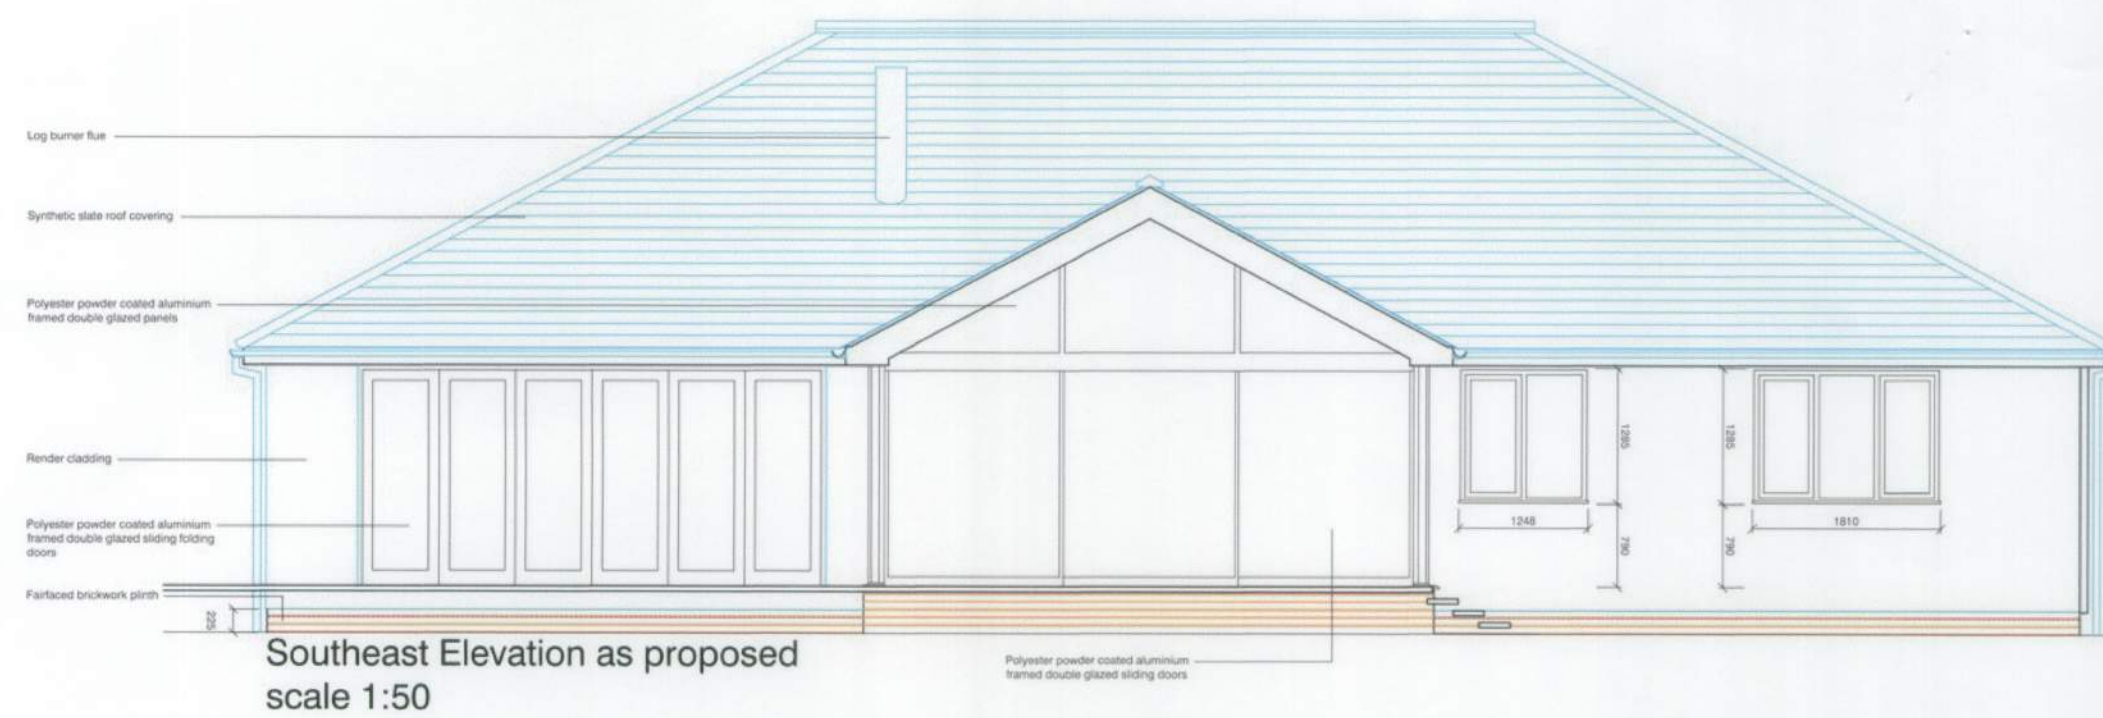

NOTES:

Dimensions to be checked on site before commencing work. Any discrepancies shall be reported to the architect immediately.

Do not scale from these drawings except for planning purposes.

Use figured dimensions only.

Where applicable this drawing is to be read in conjunction with other consultants' drawings.

All drawings to be read in conjunction with specification and all other drawings including structural engineer and mechanical and electrical drawings / specification

E	21.01.14	Amended to incorporate Client comments	PT
O	14.01.14	Amended to incorporate Client comments	PT
C	07.10.13	Amended to incorporate Client comments	PT
B	19.06.13	Amended to incorporate Client comments	PT
A	05.11.12	Amended to incorporate Client and BOD comments	PT
REV	DATE	AMENDMENT	DRAWN

hd
architects

Helyer Davies Architects Ltd
1 The Old Flour Mill,
Emsworth, PO10 7BT
01243 370 715

www.hdarchitects.co.uk mail@hdarchitects.co.uk

CLIENT
Mr K Harris

PROJECT
Proposed Replacement Dwelling at
59 West Front Road
Pagham
West Sussex
PO21 4TA

DRAWING
Building Regulations Application
Elevations
As Proposed

DATE	September 2012	DRAWN	PT
DRAWING NUMBER	12020/005	REVISION	E