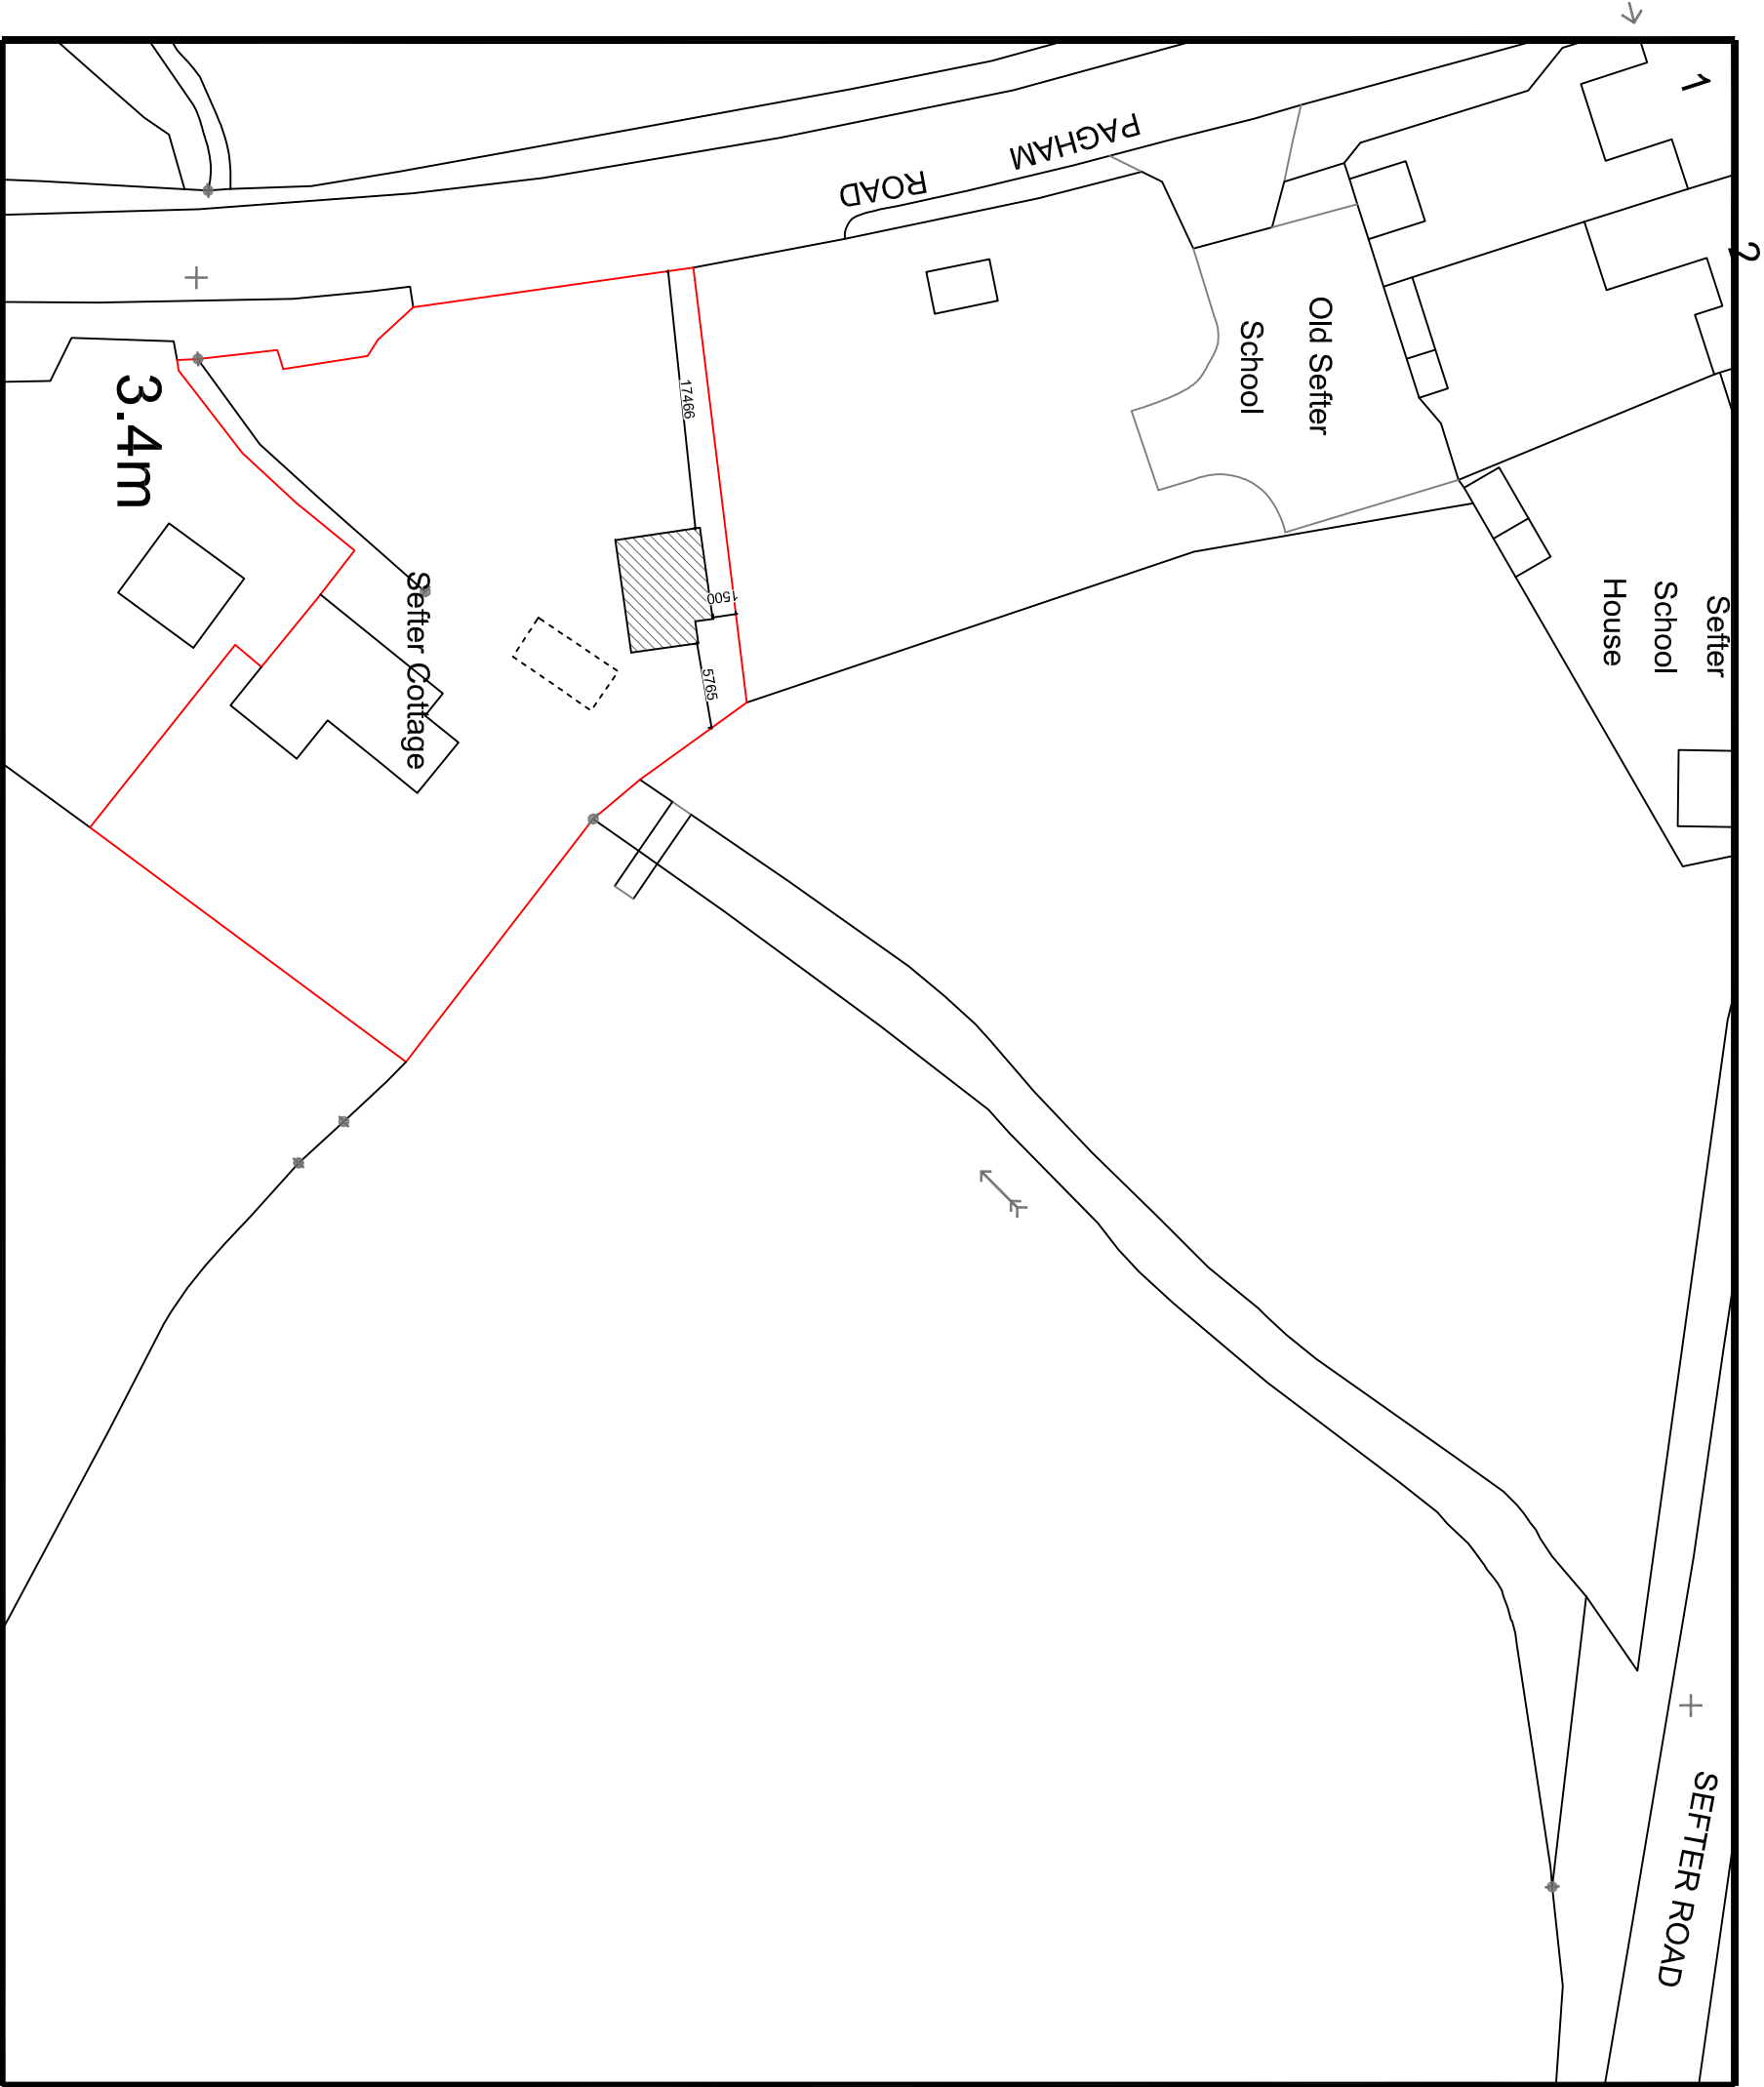


**Your Home Plans Ltd**  
Chichester Enterprise Centre, Terminus  
Road, Chichester, PO19 8TX  
01243 963247  
june@yourhomeplans.co.uk

**Mr M Josey**  
Sefter Cottage  
Pagham Road  
Bognor Regis  
PO21 3PX

**Block Plan**

Project Number: SEF-19  
Date: 11th November 2019  
Drawn By: Your Home Plans Ltd  
Checked By: JEG

Drawing No:  
**B01**

Scale: 1:500 A3