



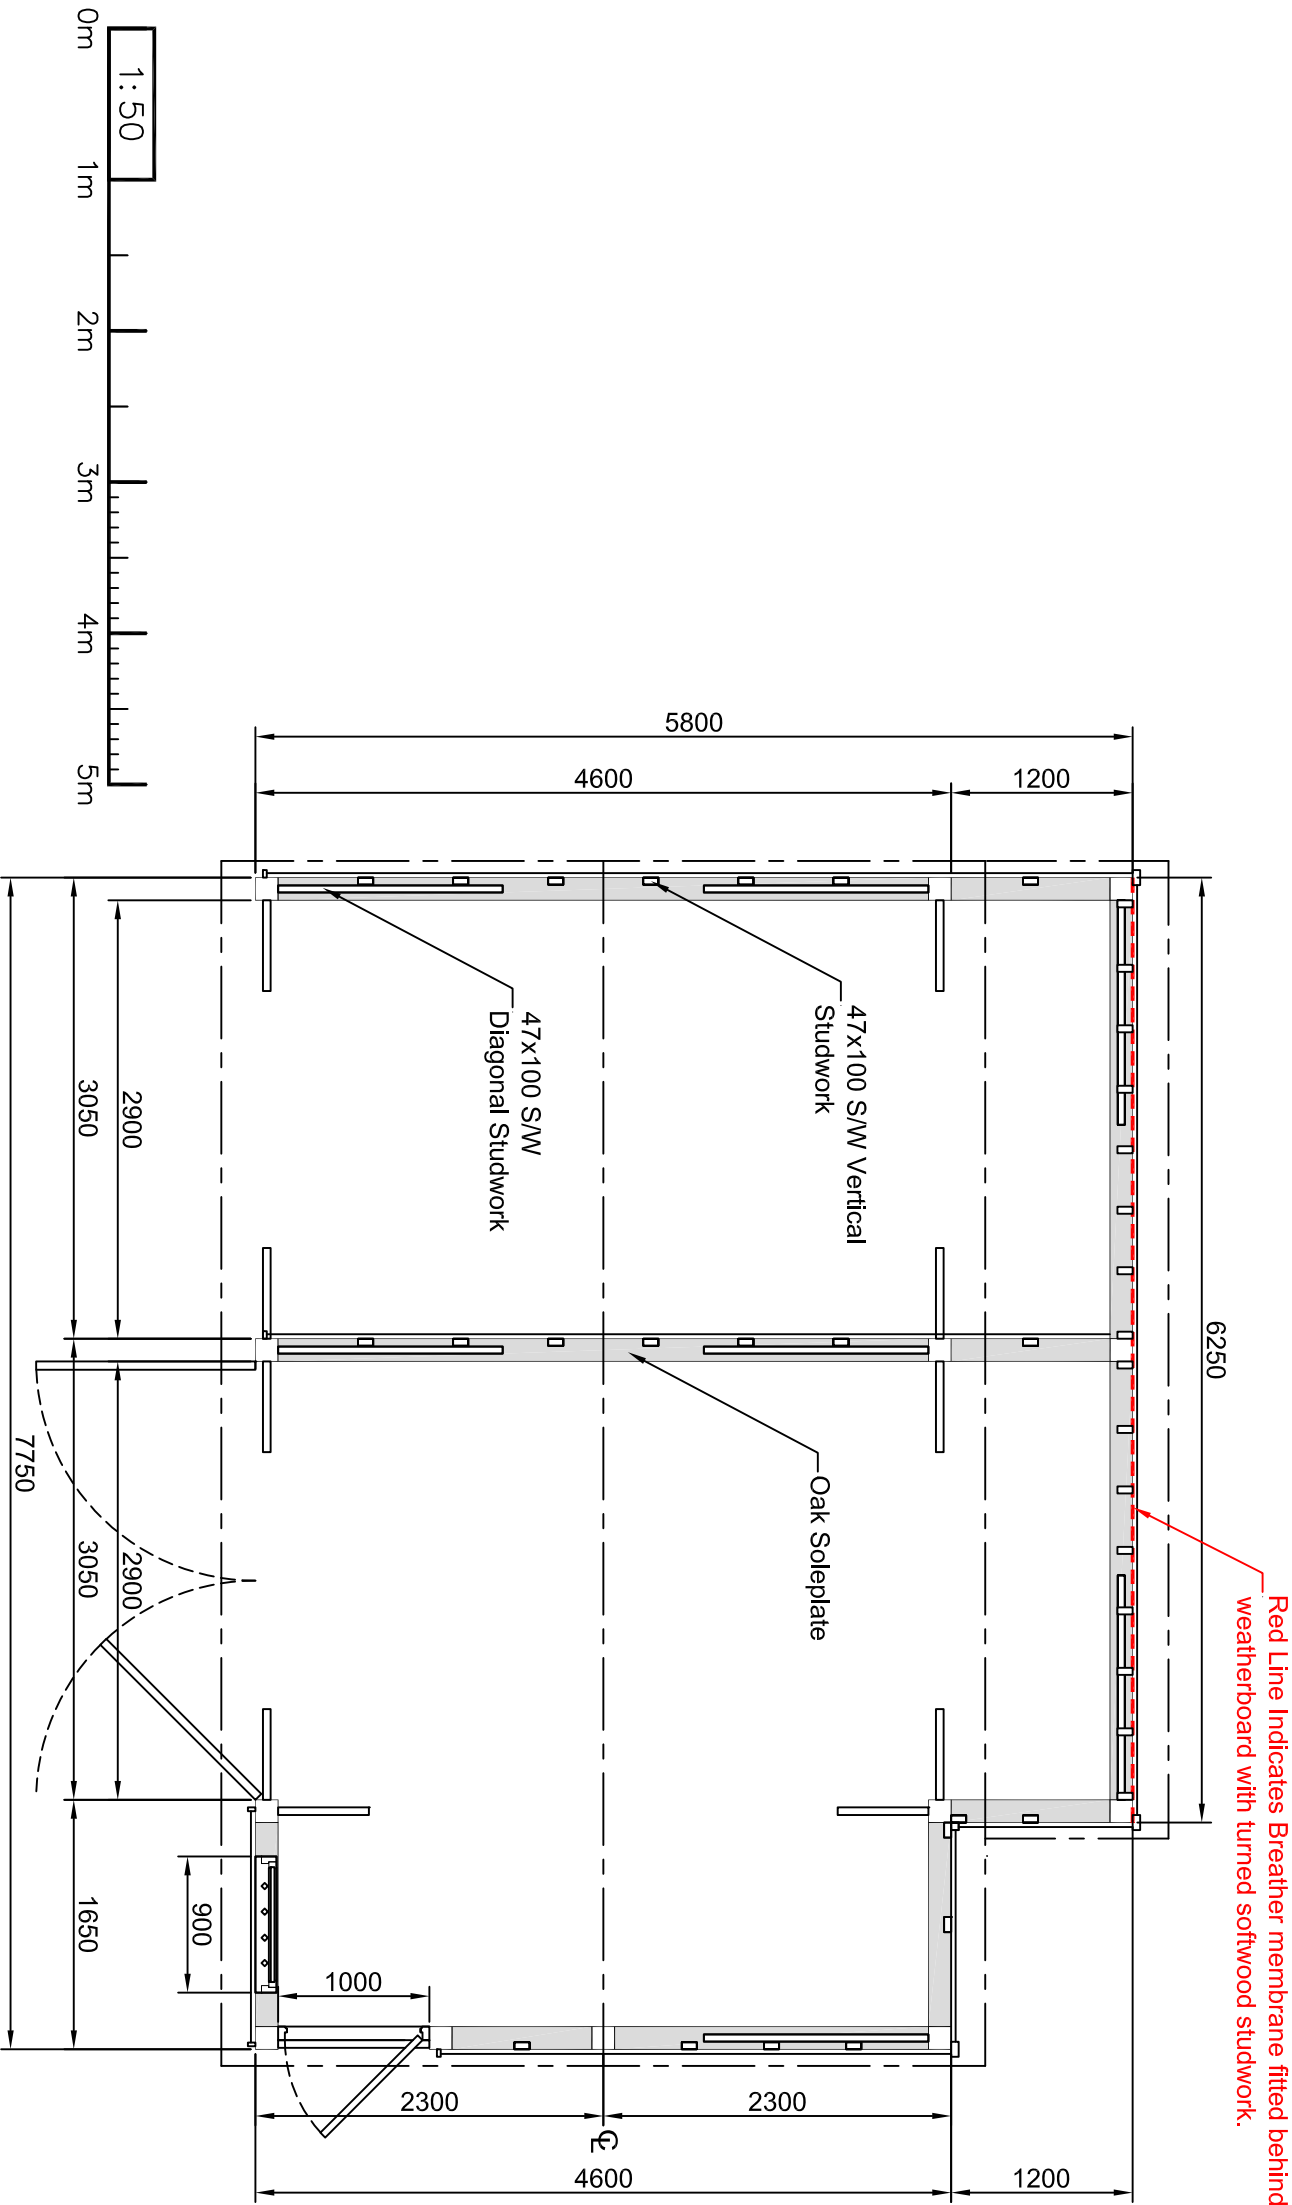

Notes:
Dimensions to be verified on site. Figured dimensions to take priority over those scaled from drawing.
Any areas indicated are for guidance only, no responsibility is take for their accuracy.

This drawing is the intellectual property of The Oak Designs Co Ltd. All Copyright and Design Rights are reserved / registered and the drawing is issued on the condition that it is not copied or reproduced, retained by or disclosed to any unauthorised person, either wholly or in part, without the written consent of the designers.

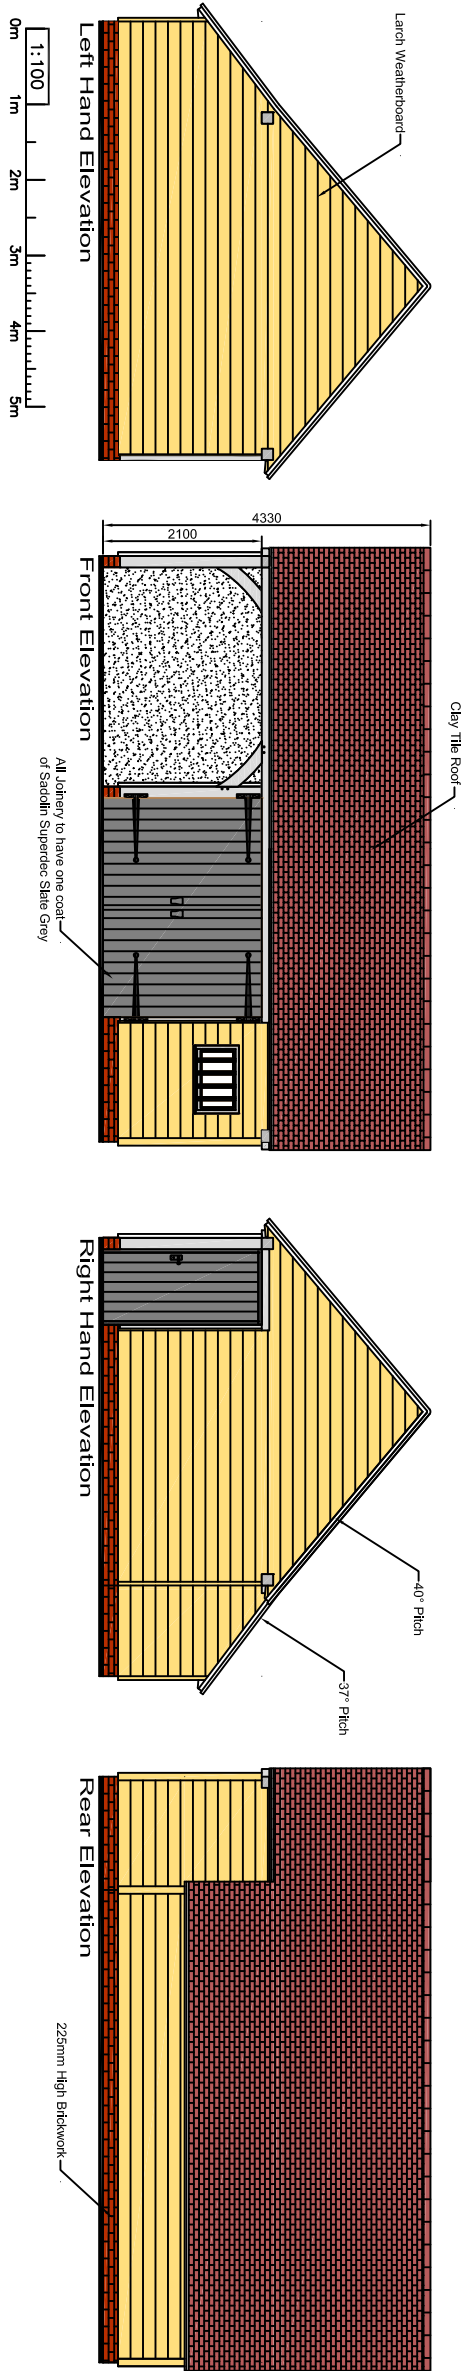

Unit 3, The Framing Yard,
Spithurst Commercial Centre,
Spithurst Road, Barcombe,
East Sussex. BN8 5ED
Tel: 01273 400411

Scale/s (A3)
1:50 / 1:100

Date
07.11.2019

Drawn by
CJT

Checked by

Co-ordinated by

Approved by

Client

Mike Josey

Project

Sefter Cottage
Pagham Road
Bognor Regis
PO21 3PX

Drawing Title

2.5 Bay Garage & Workshop
Planning Drawing

DRG NO:

Josey M 01/01

REV