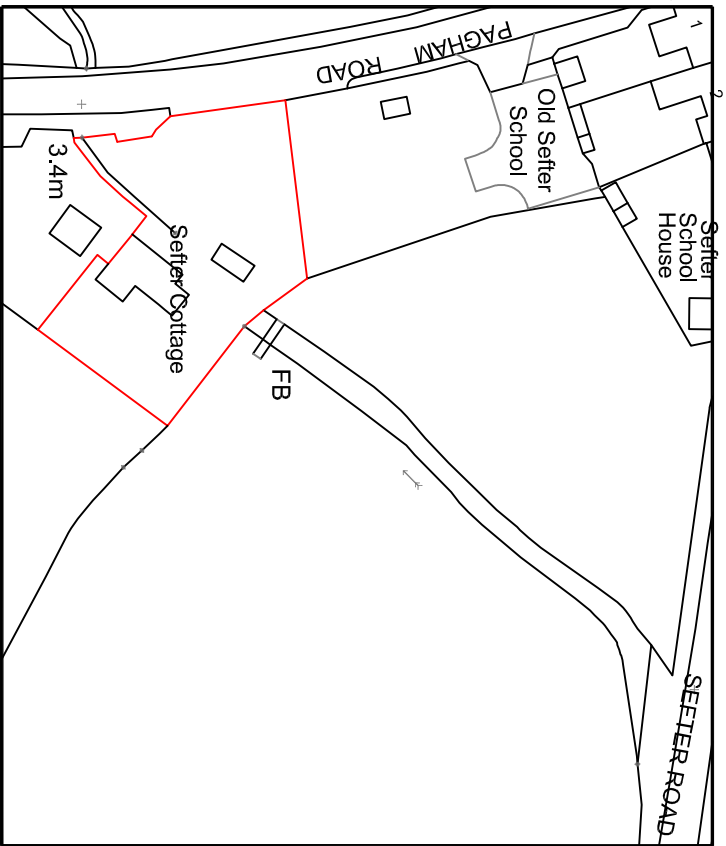


Your Home Plans Ltd
Chichester Enterprise Centre, Terminus
Road, Chichester, PO19 8TX
01243 963247
june@yourhomeplans.co.uk

Mr M Josey
Seftor Cottage
Pagham Road
Bognor Regis
PO21 3PX

Location Map

Project Number: SEF-19
Date: 11th November 2019
Drawn By: Your Home Plans Ltd
Checked By: JEG

Drawing No:
L01

Scale: 1:1250 A4