


ARUN DISTRICT COUNCIL
No. P 140 08
RECEIVED

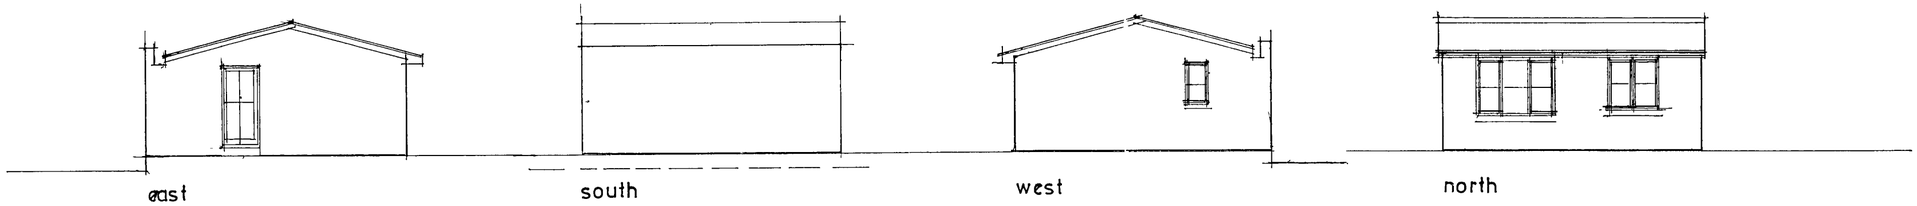

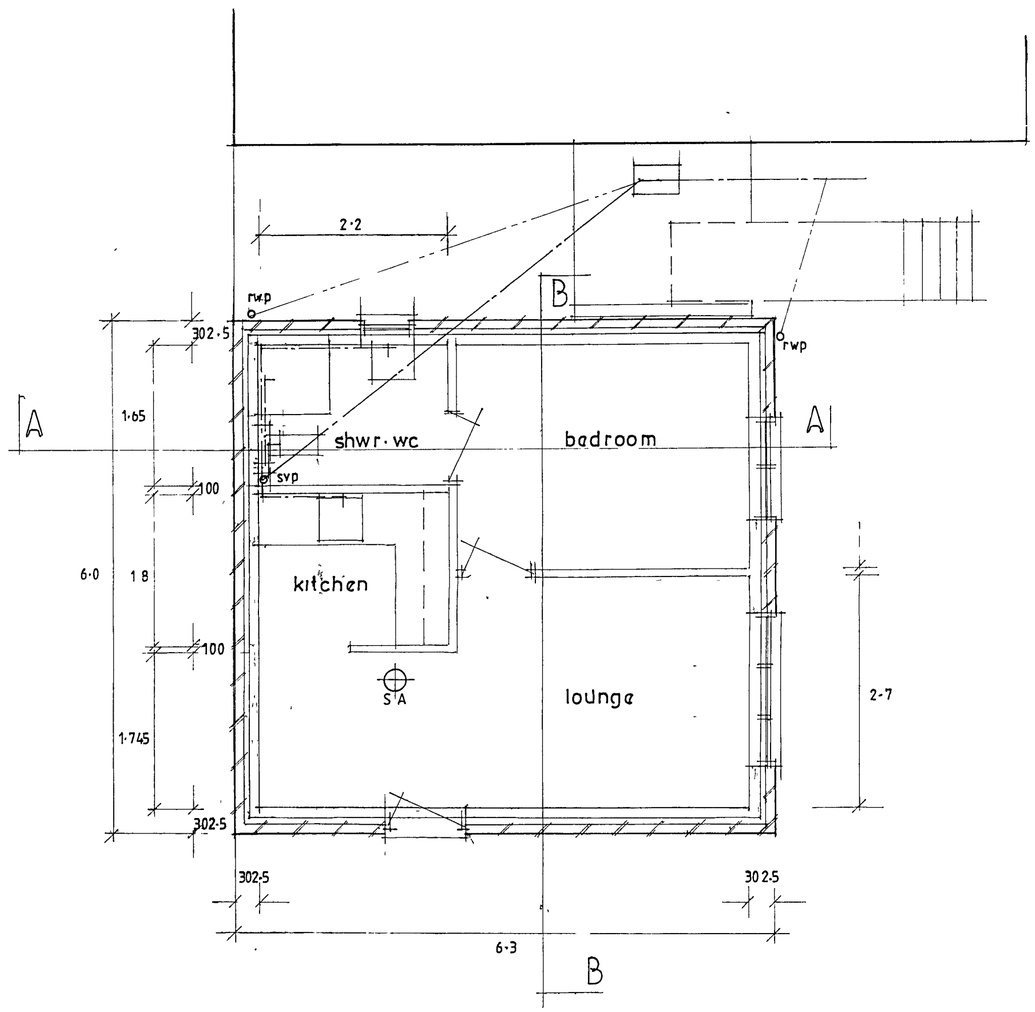

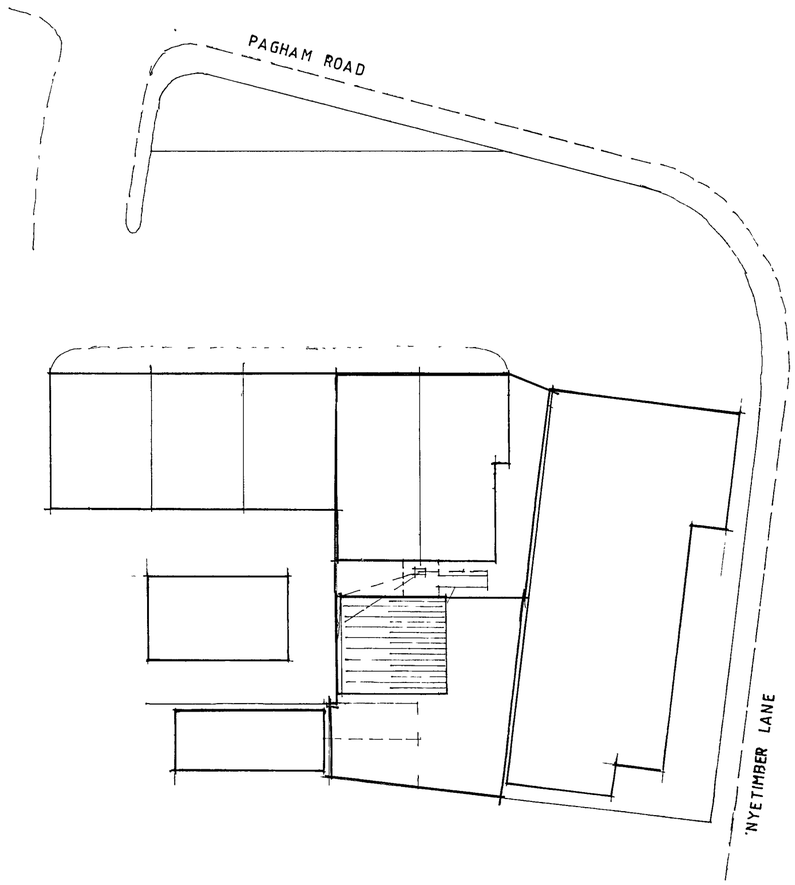

proposed flat
rear of 170 Pagham Road
PAGHAM
for
Minor Limited

plan, elevations
& block plan

PLAN NO	628|1A
SCALES	1:50 1:100 1:250
DATE	11|08

DAVID J BROOKWELL
99 WESTMINSTER DRIVE
BOGNOR REGIS PO 21 3RG
tel·fax no 01243 264928