


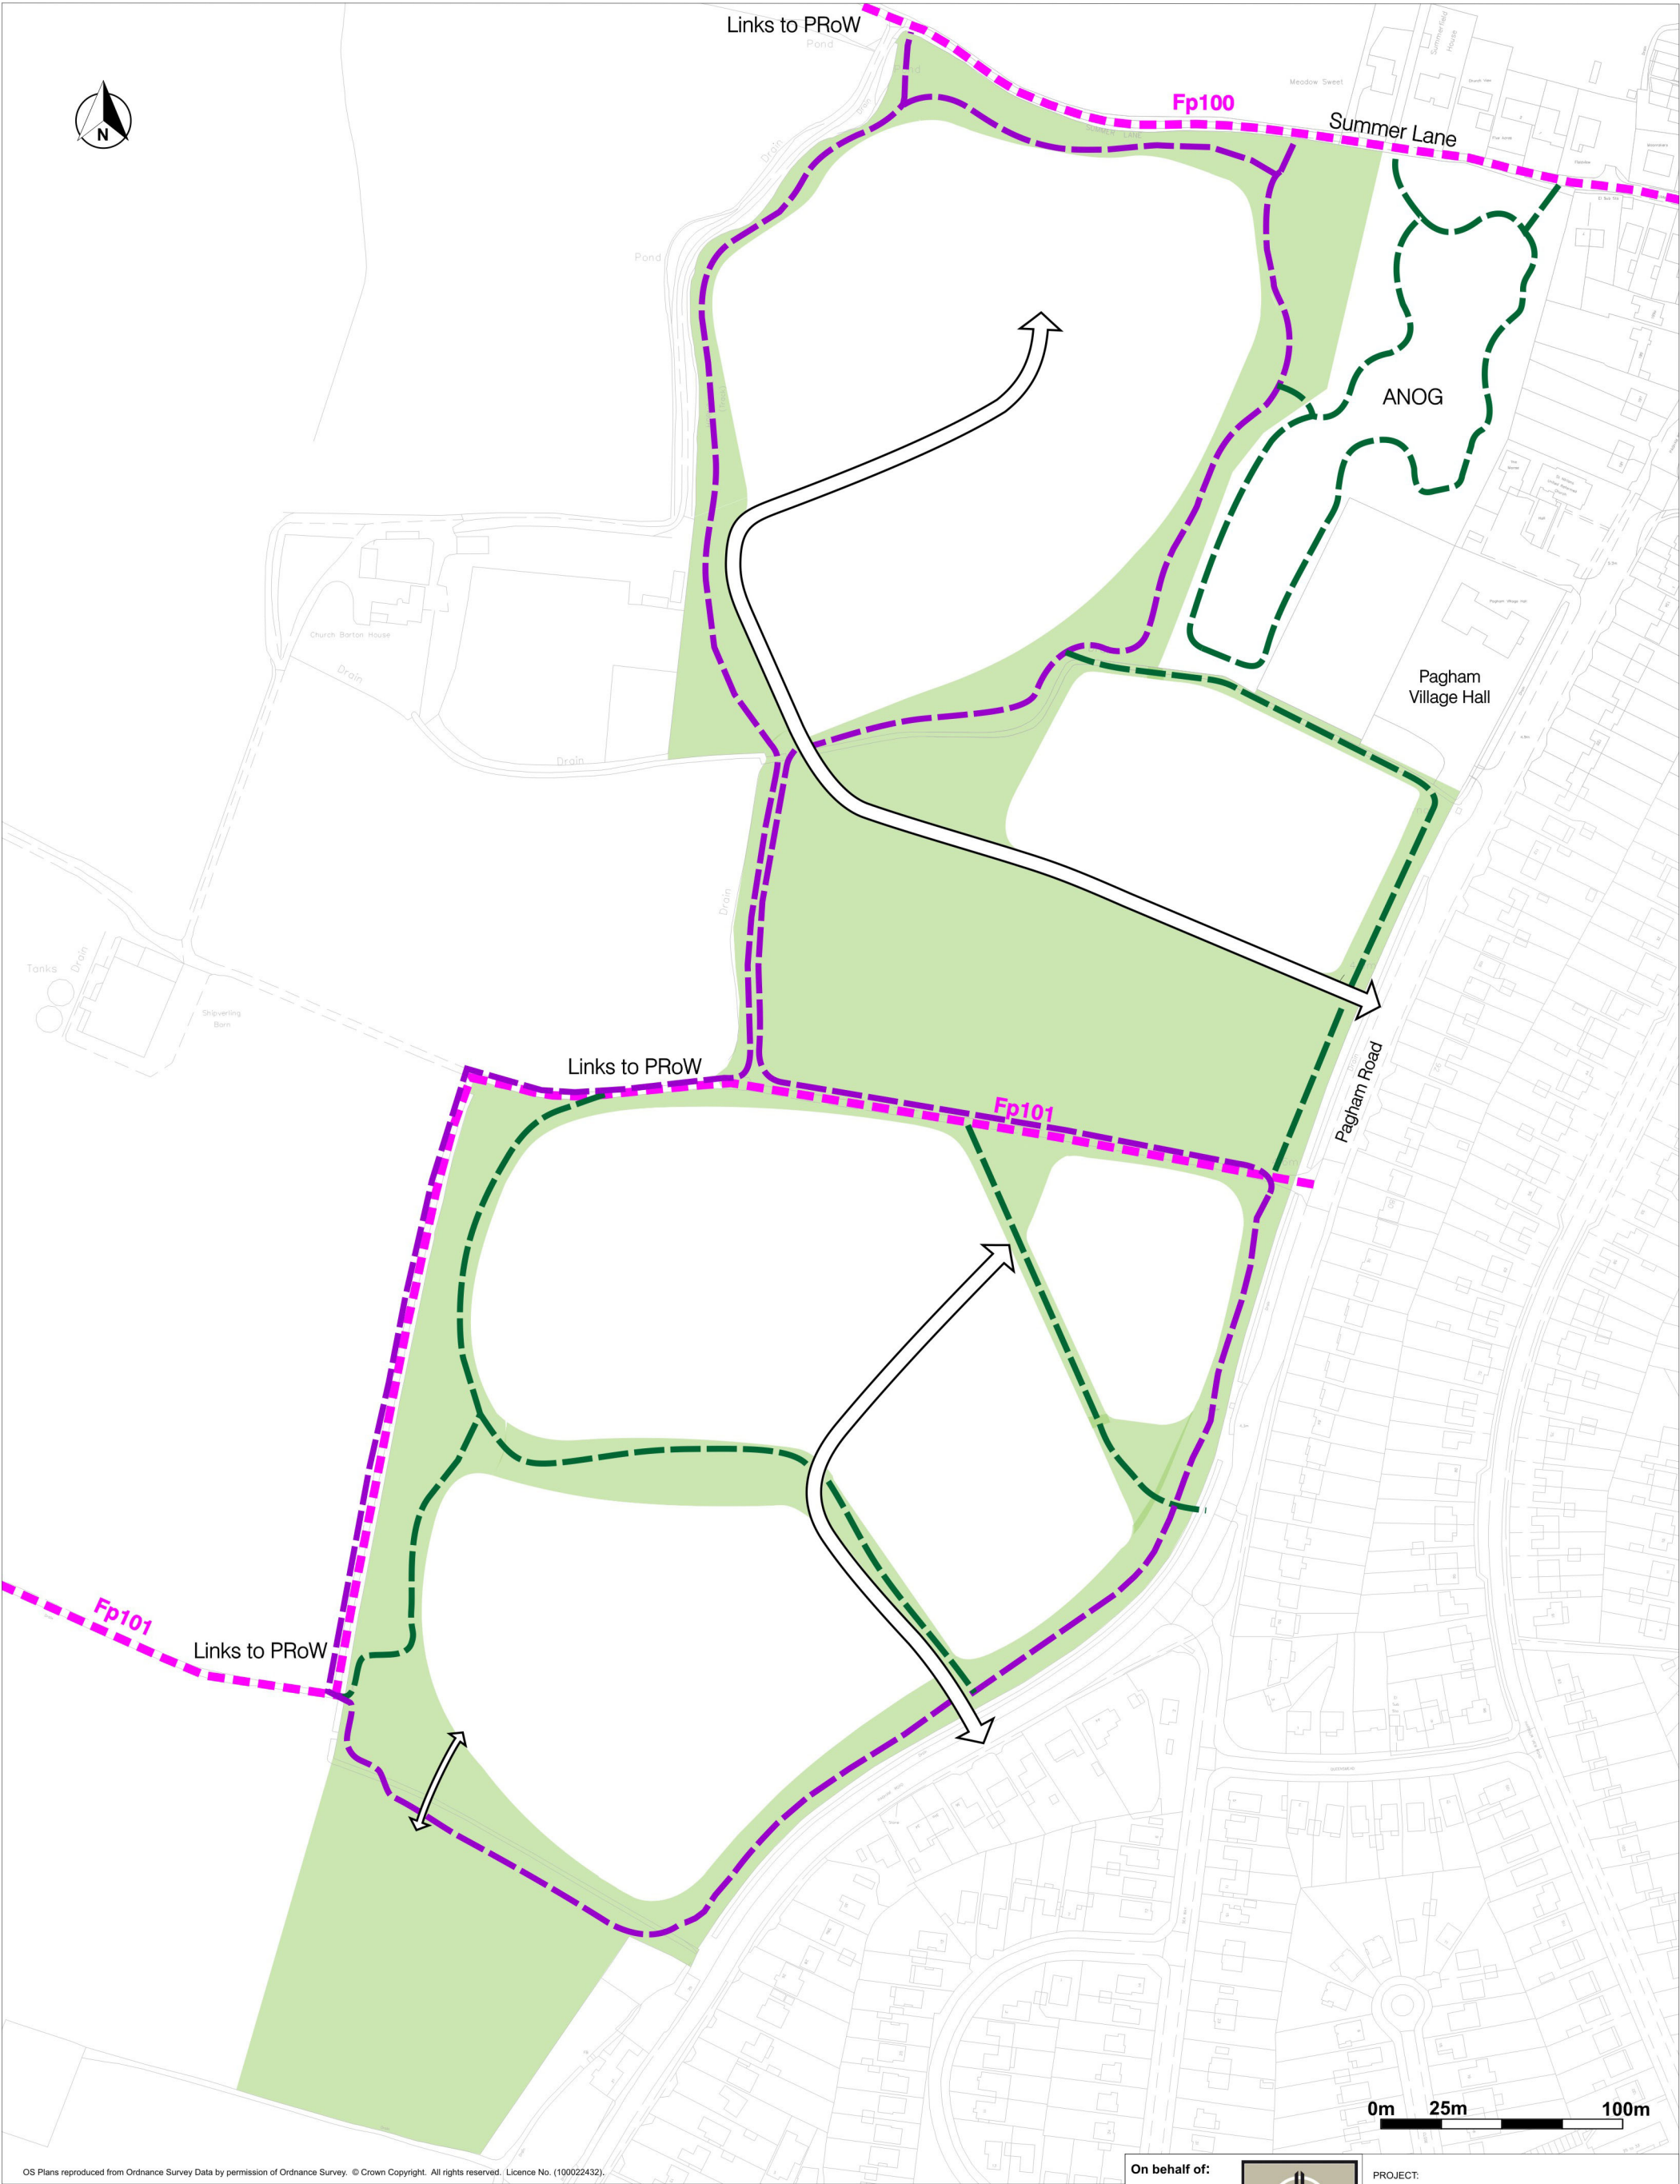

OS Plans reproduced from Ordnance Survey Data by permission of Ordnance Survey. © Crown Copyright. All rights reserved. Licence No. (100022432).

- | | |
|---|--|
|  Open Space Network |  Proposed Vehicular Access |
|  Existing PRow |  Proposed Primary Pedestrian Routes (2.4km Circuit) |
|  Proposed Development |  Proposed Secondary Pedestrian Routes |

On behalf of:



Produced by:
DAVIESLANDSCAPE
ARCHITECTS
Suite F1, Stroud House, Russell Street, Stroud, Gloucestershire, GL8 3AN
t: 01453 760380 e: info@d-la.co.uk w: www.d-la.co.uk

PROJECT:

**Proposed Mixed Use
Development at Pagham South**

DRAWING TITLE:

Internal Movement Strategy

DATE: February 2017

SCALE: 1:2500@A3

REPORT REFERENCE: DLA.1731.L003.12

V:\Server DATA\1731 Pagham Phase 2\Landscape\Drawings\Planning\L003.12 - Internal Movement Strategy.CDR