


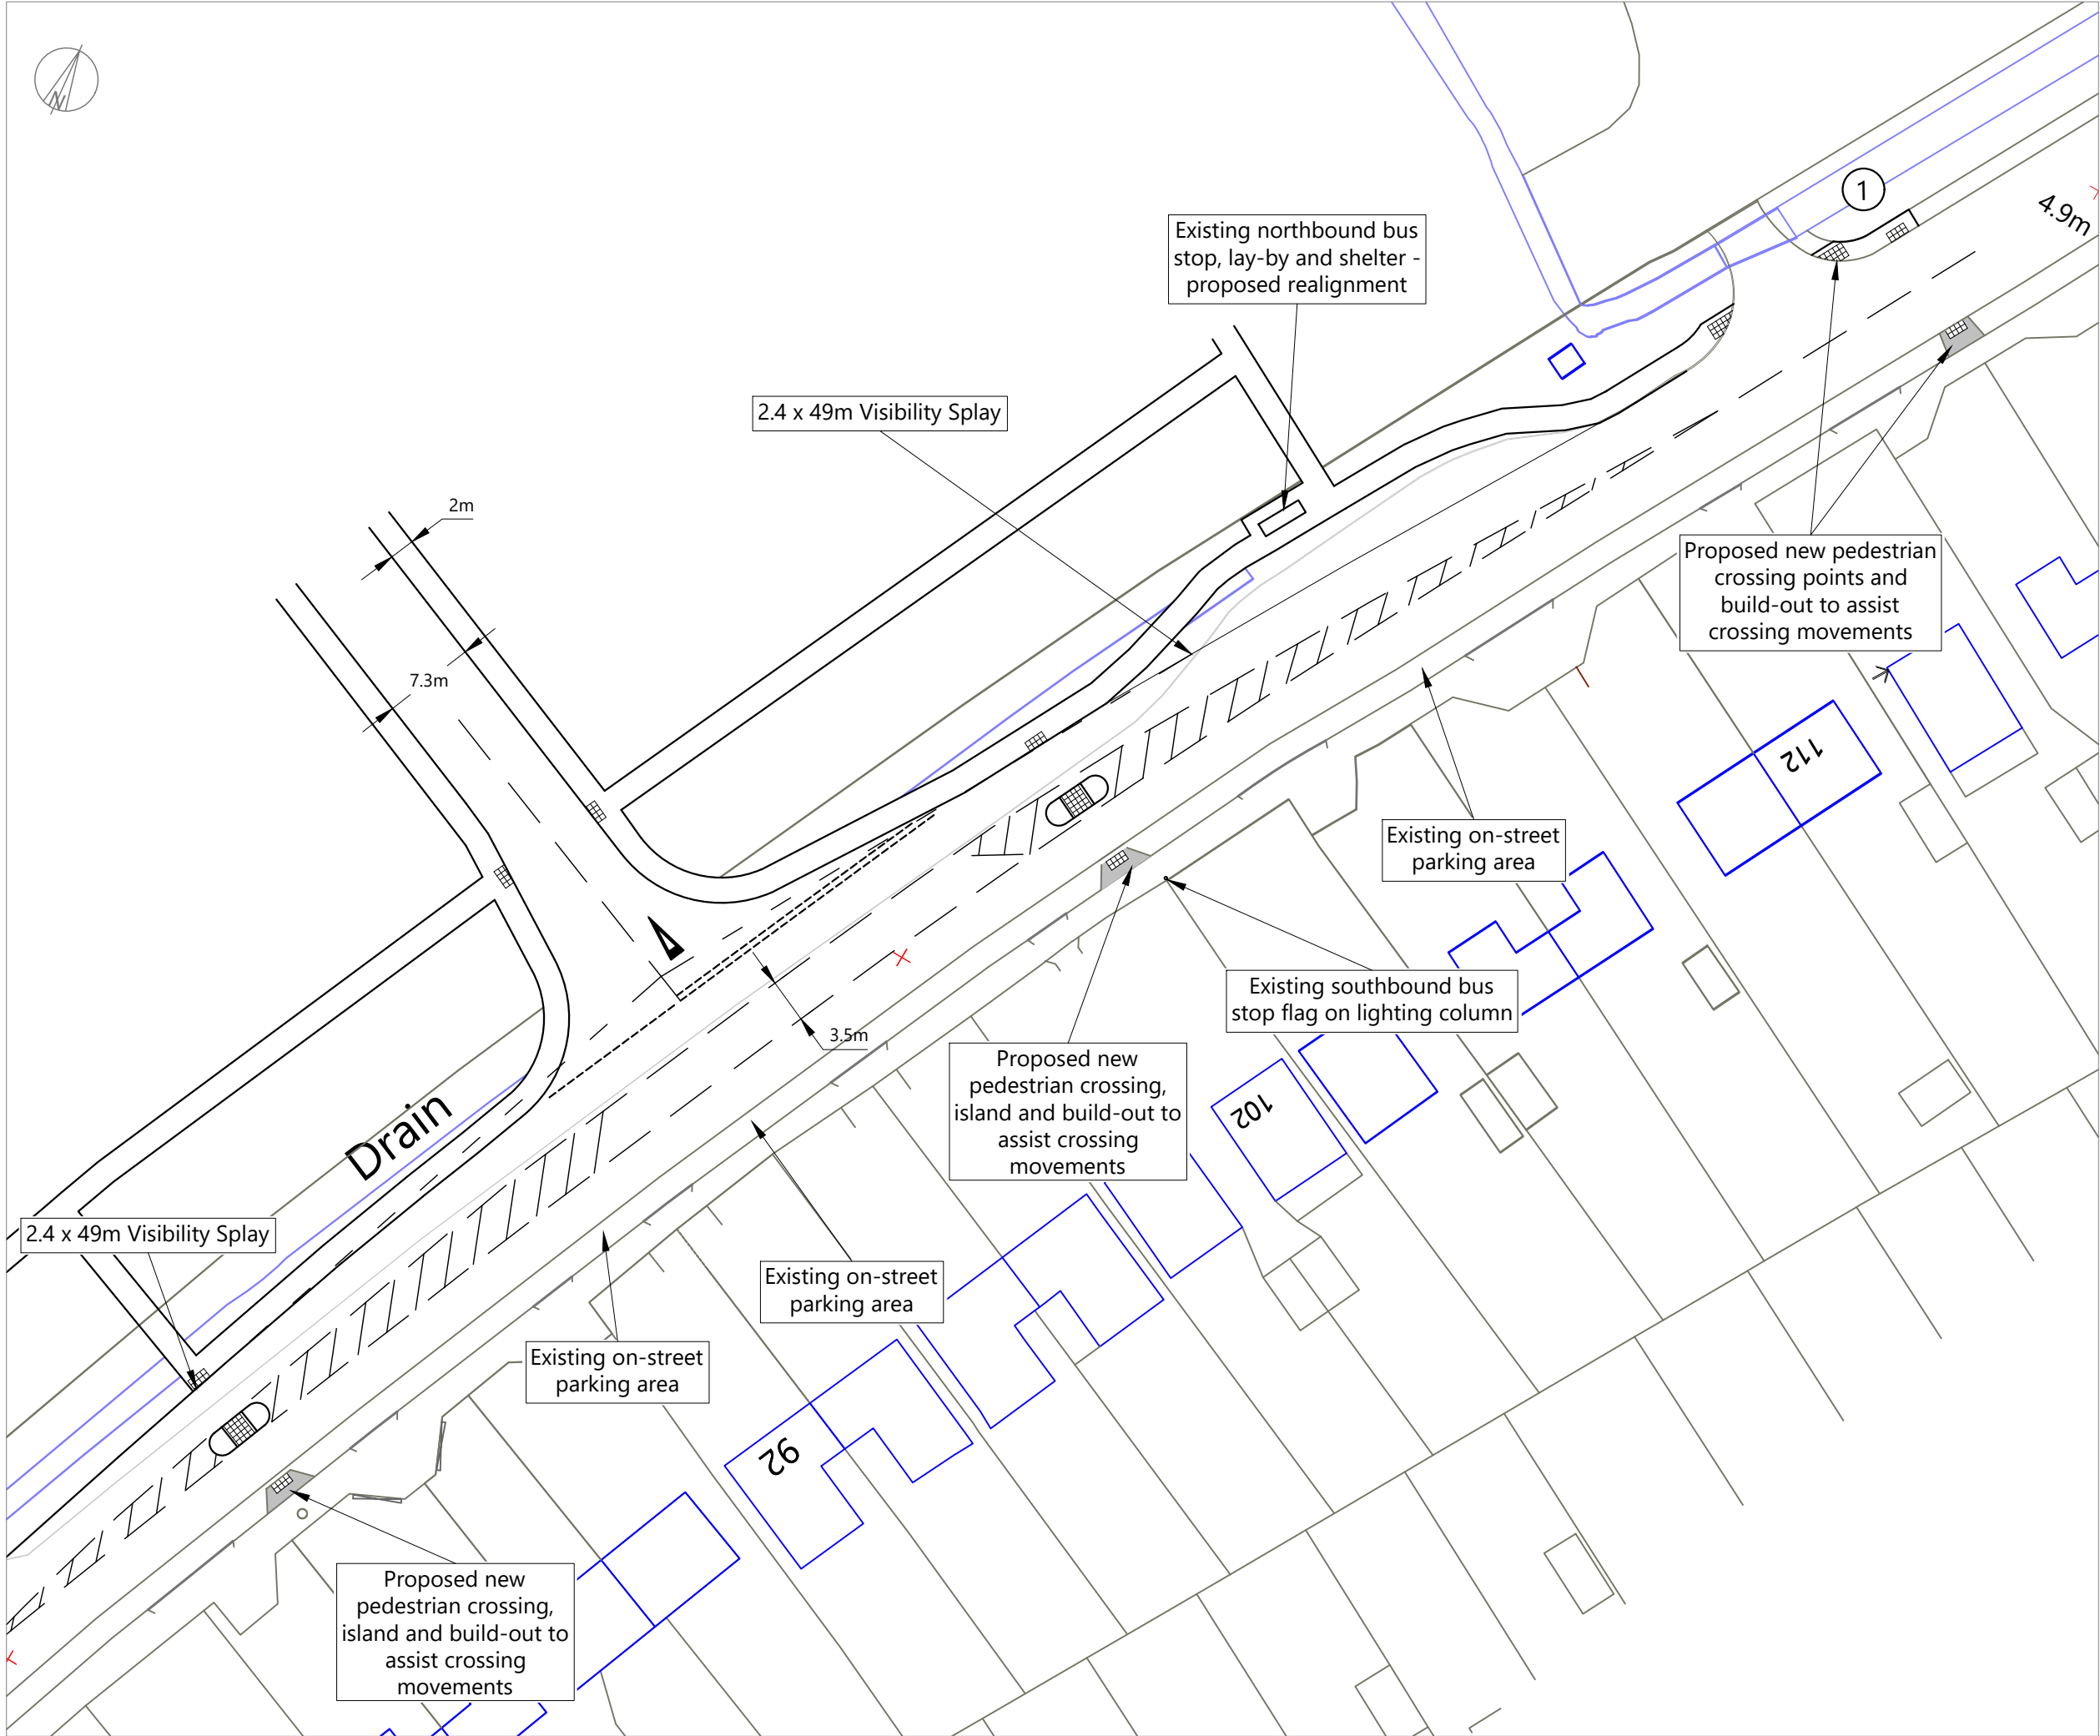

NOTES:
Reproduced by Stanfords by permission of Ordnance Survey©
on behalf of the Controller of Her Majesty's Stationery Office.
© Crown Copyright 2016. All rights reserved. Ref. number
OI1004363.
© Crown copyright and database rights 2017 OS Licence
100056454.

KEY:
1. No dig construction to be used for
footway extension at Village Hall access to
protect tree roots.

K	Update to pedestrian crossings to north	07/04/17
J	Addition of driveways	10/03/17
H	Addition of footway at bellmouth	09/02/17
G	Pedestrian refuges widened	31/01/17
F	Review further to Public Consultation	09/11/16
E	Review further to RSA1	10/08/16
D	Modification to visibility splays based on measured speeds	28/06/16
C	Addition of southbound bus stop location	13/06/16
B	Visibility Splays	12/06/16
A	Extension of proposed footway along site frontage	10/06/16
ISSUE	REASON FOR REVISION	DATE

PROJECT: PAGHAM SOUTH, PAGHAM		
CLIENT: HANBURY PM Ltd		
PROJECT REFERENCE: 1616	DRAWING NUMBER: 01	SCALE: 1:500 @ A3

Highgate*Transportation*
www.highgatetransportation.co.uk
Box 13, 42 Triangle West
Park Street, Bristol BS8 1ES
07973 375 937 / 07595 892 217
© Highgate Transportation Limited

TITLE:
**PROPOSED NORTHERN SITE
ACCESS**

DATE:
08/06/16

DRAWN BY:
FB

CHECKED:
DT