


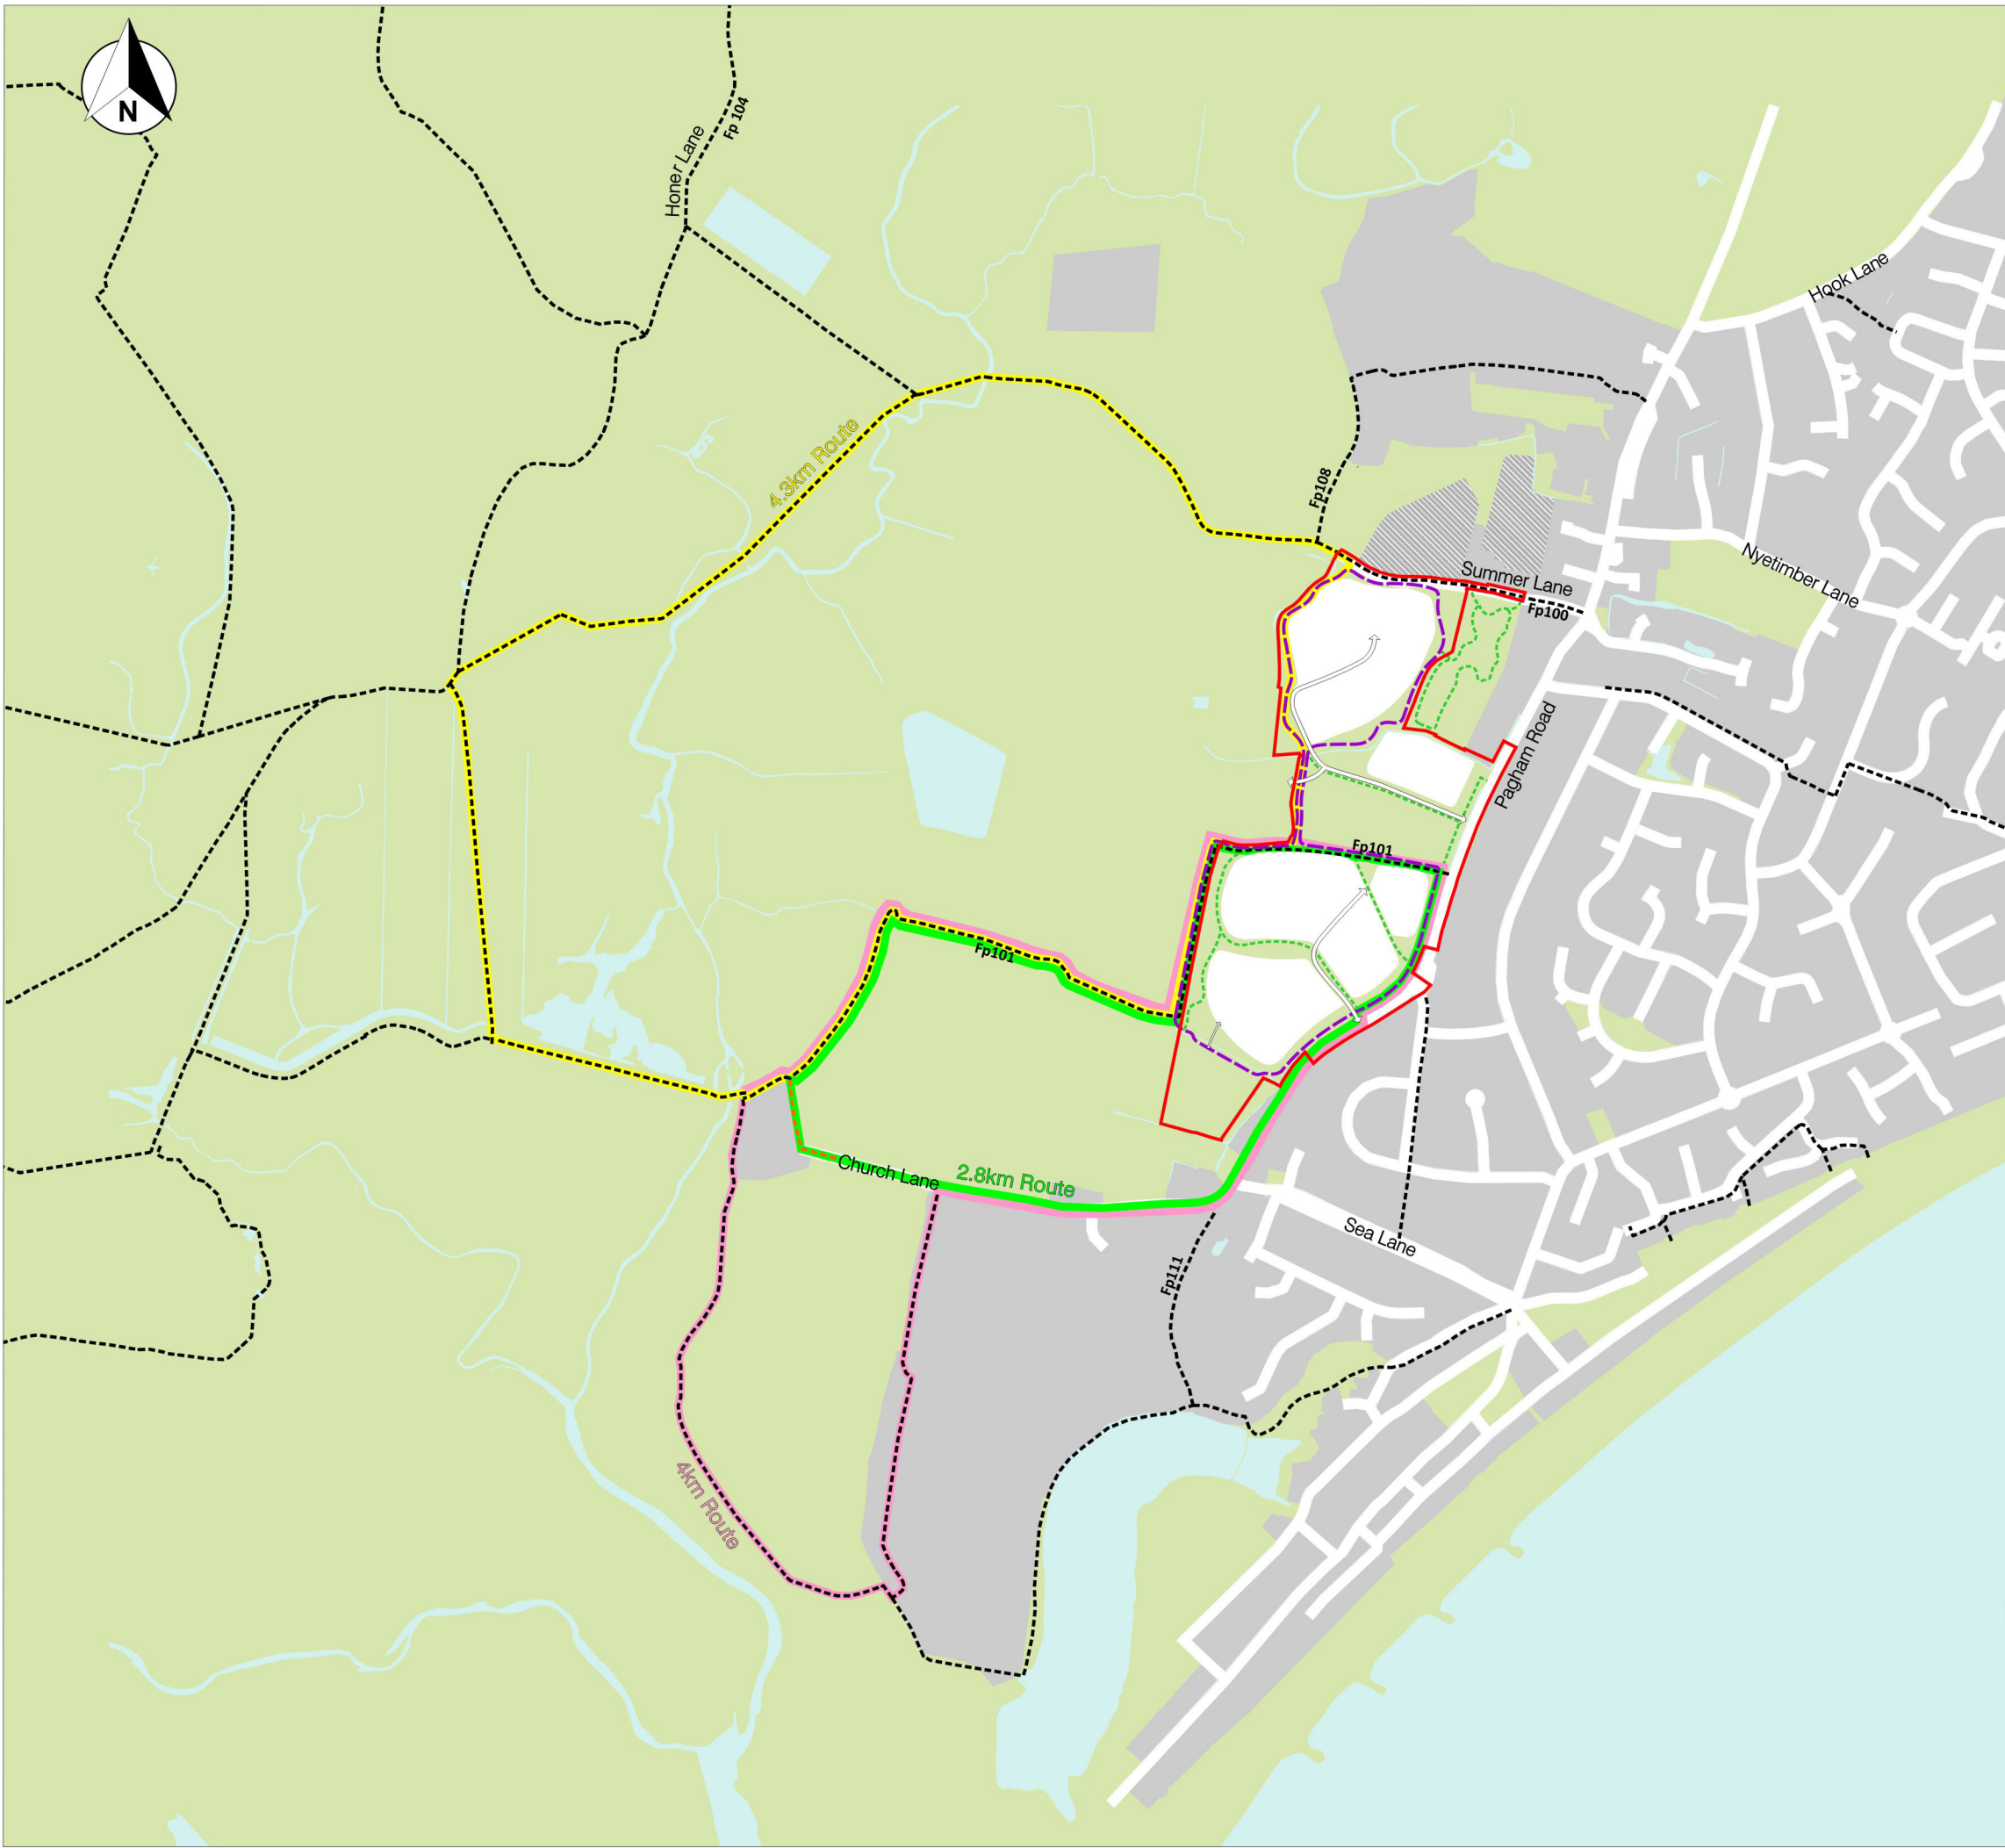

LEGEND

- Site Boundary
- Local Roads
- Existing Development
- Existing Public Rights of Way
- Existing Parish Link
- Land North of Summer Lane
- Proposed Development
- Proposed Vehicular Access
- Proposed Primary Footpath Routes
- Proposed Secondary Footpath Routes
- 4.3km Route
- 2.8km Route
- 4km Route

0m 100m 500m

Environmental Statement		PROJECT:	
On behalf of:		Proposed Mixed Use Development at Pagham South	
Produced by:		DRAWING TITLE:	
DAVIESLANDSCAPE ARCHITECTS		Access to Wider PRoW Network	
Suite F1, Stroud House, Russell Street, Stroud, Gloucestershire, G15 3AN		DATE: July 2017	SCALE: 1:10,000@A3
t: 01453 760380 e: info@d-la.co.uk w: www.d-la.co.uk		REPORT REFERENCE: DLA.1731.L003.11.Rev A	



On behalf of:

Produced by:

DAVIESLANDSCAPE ARCHITECTS

Suite F1, Stroud House, Russell Street, Stroud, Gloucestershire, G15 3AN

t: 01453 760380 e: info@d-la.co.uk w: www.d-la.co.uk