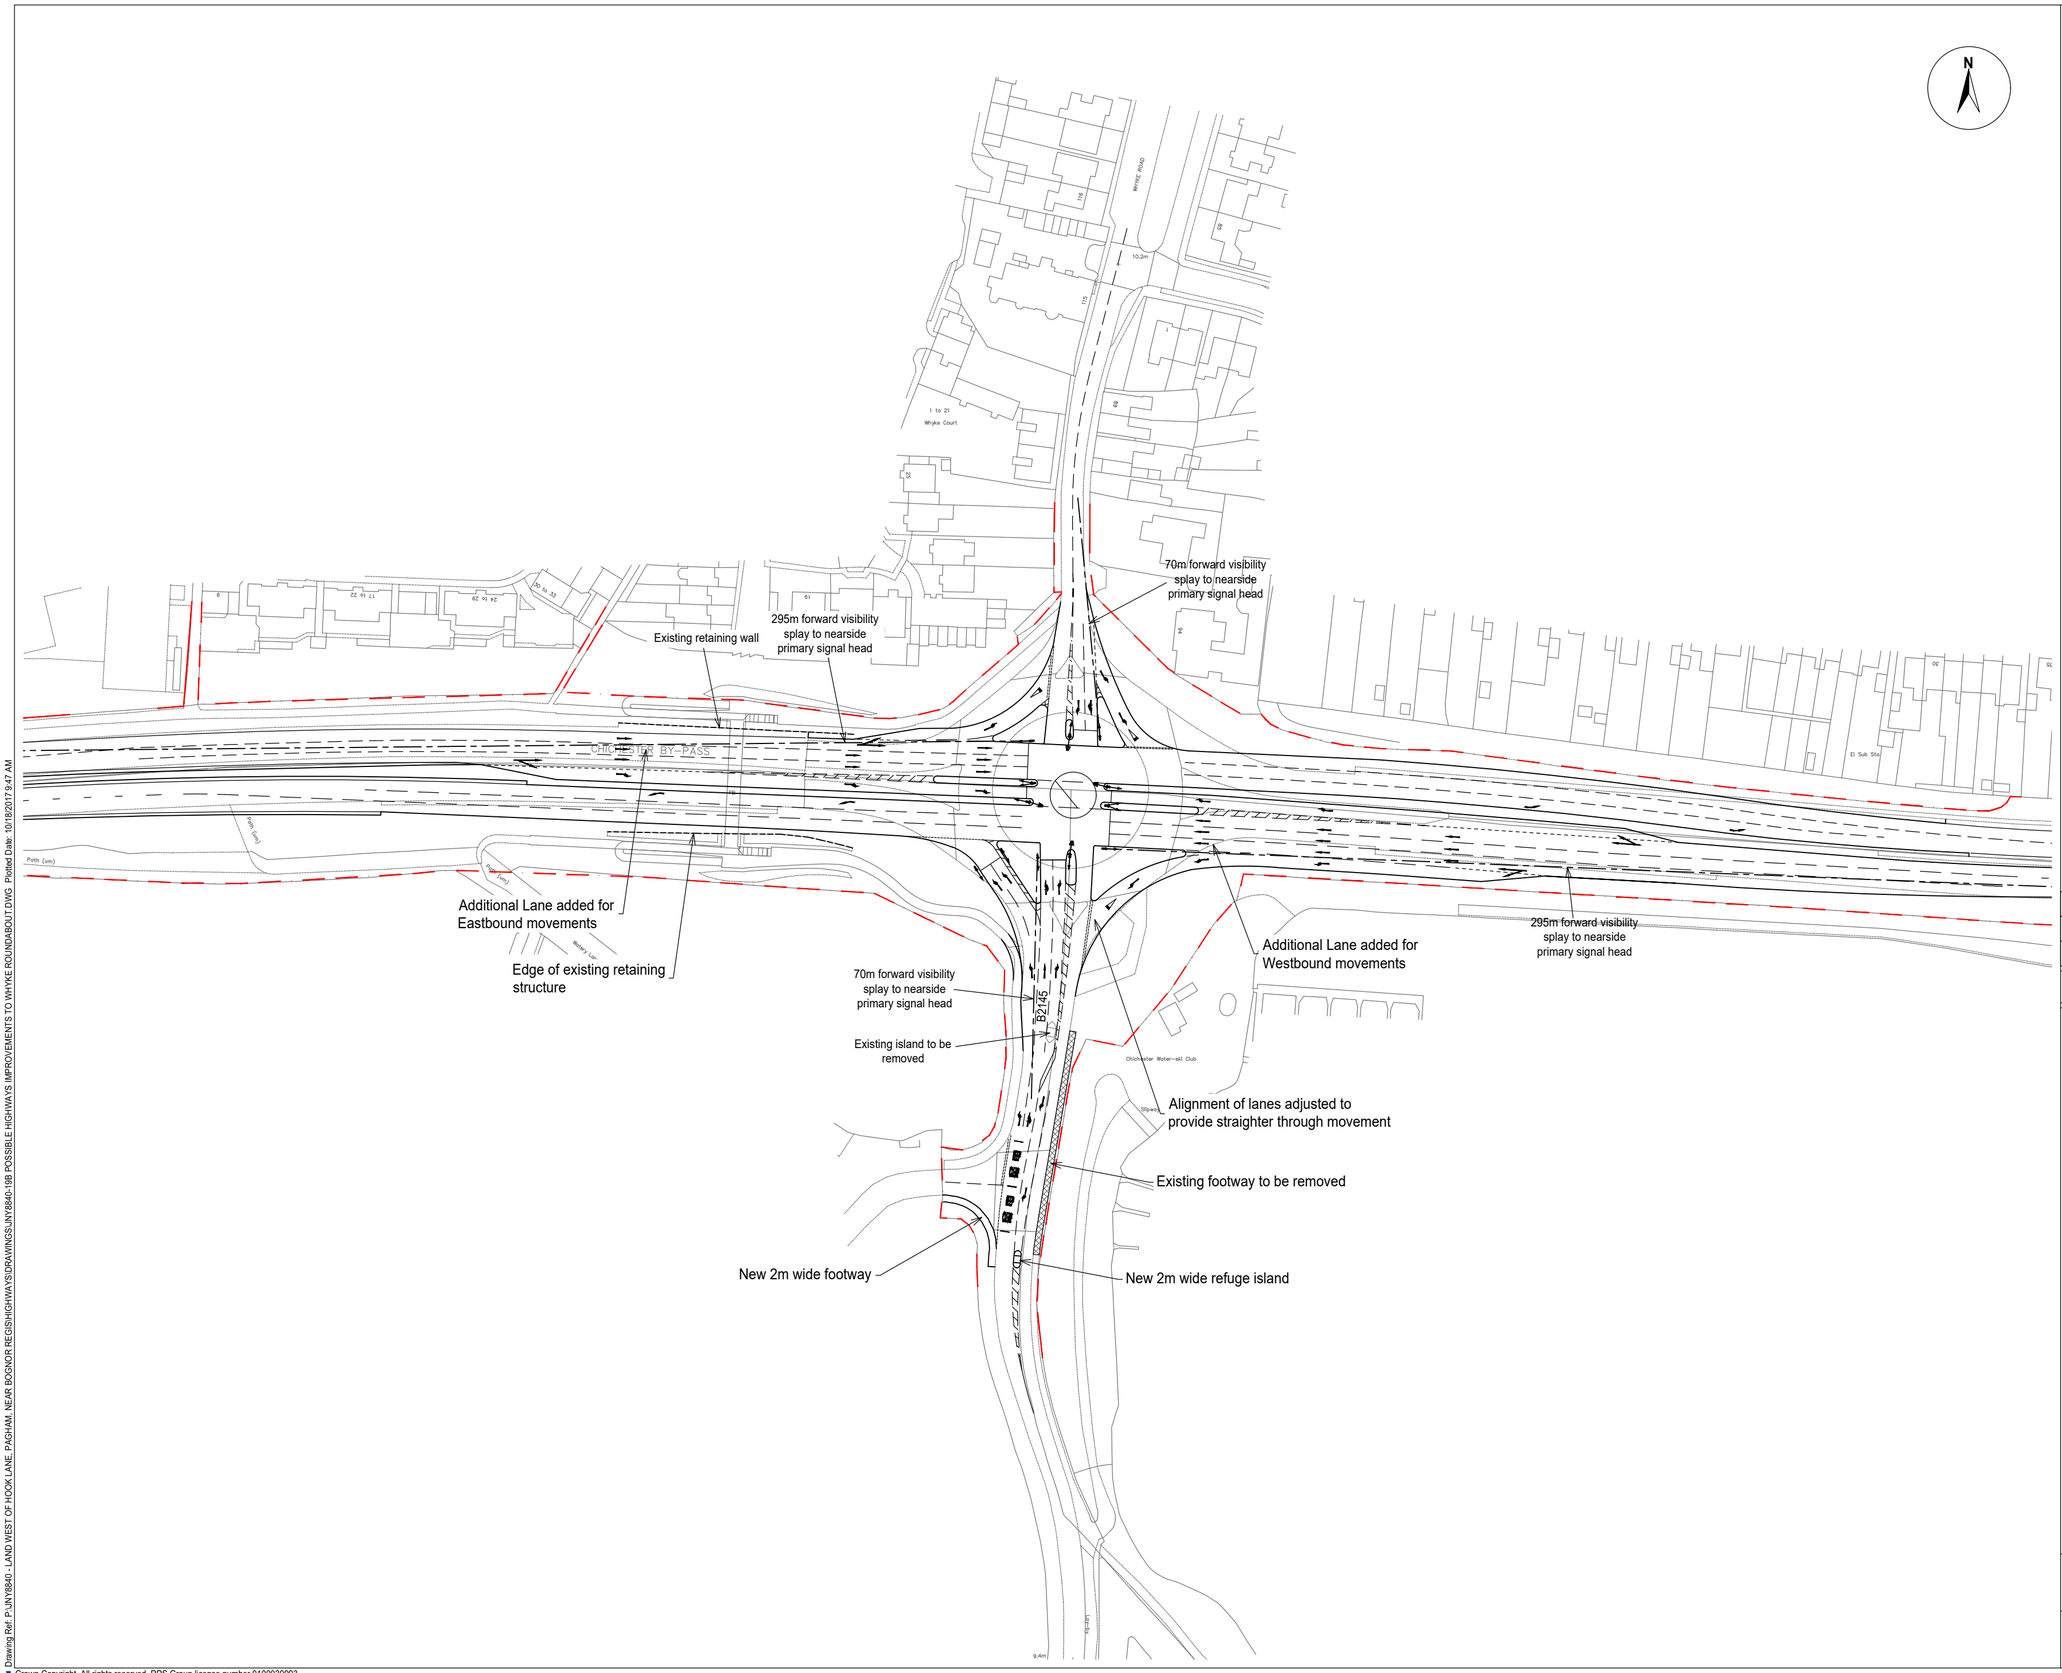

NOTES

1. This drawing has been prepared in accordance with the scope of RPS's appointment with its client and is subject to the terms and conditions of that appointment. RPS accepts no liability for any use of this document other than by its client and only for the purposes for which it was prepared and provided.
2. If received electronically it is the recipients responsibility to print to correct scale. Only written dimensions should be used. DO NOT SCALE.

Key:

Highway boundary

Rev	Description	Date	Initial	Checked
B	Further A2145 proposals	17.10.17	AJ	MRA
A	Adjust signal positions, islands and stop lines	9.8.17	AJ	MRA

RPS

140 London Wall
London, EC2Y 5DN

T: +44(0)20 7280 3300 E: transport@rpsgroup.com

Client: Hallam Land Management

Project: Sites at Hook Lane/ Pagham Road and Sefter Road, Pagham

Title: Further improvements to the existing signalised scheme at the A27 Whyke Hill Junction

Status	Drawn By	Checked by
Preliminary	AJ	MRA
Project Number	Scale @ A2	Date Created
JNY8840	1:1250	02.08.17

Drawing Number	Rev
JNY8840-19	B

© 2016 RPS Group

rpsgroup.com

Drawing Ref: P:\JNY8840 - LAND WEST OF HOOK LANE, PAGHAM, NEAR BOGNOR REGIS\HIGHWAYS\DRAWINGS\JNY8840-19B POSSIBLE HIGHWAYS IMPROVEMENTS TO WHYKE ROUNDABOUT.DWG Plotted Date: 10/18/2017 9:47 AM

Crown Copyright, All rights reserved. RPS Group license number 0100039993

ARUN DISTRICT COUNCIL P/140/16/OUT