


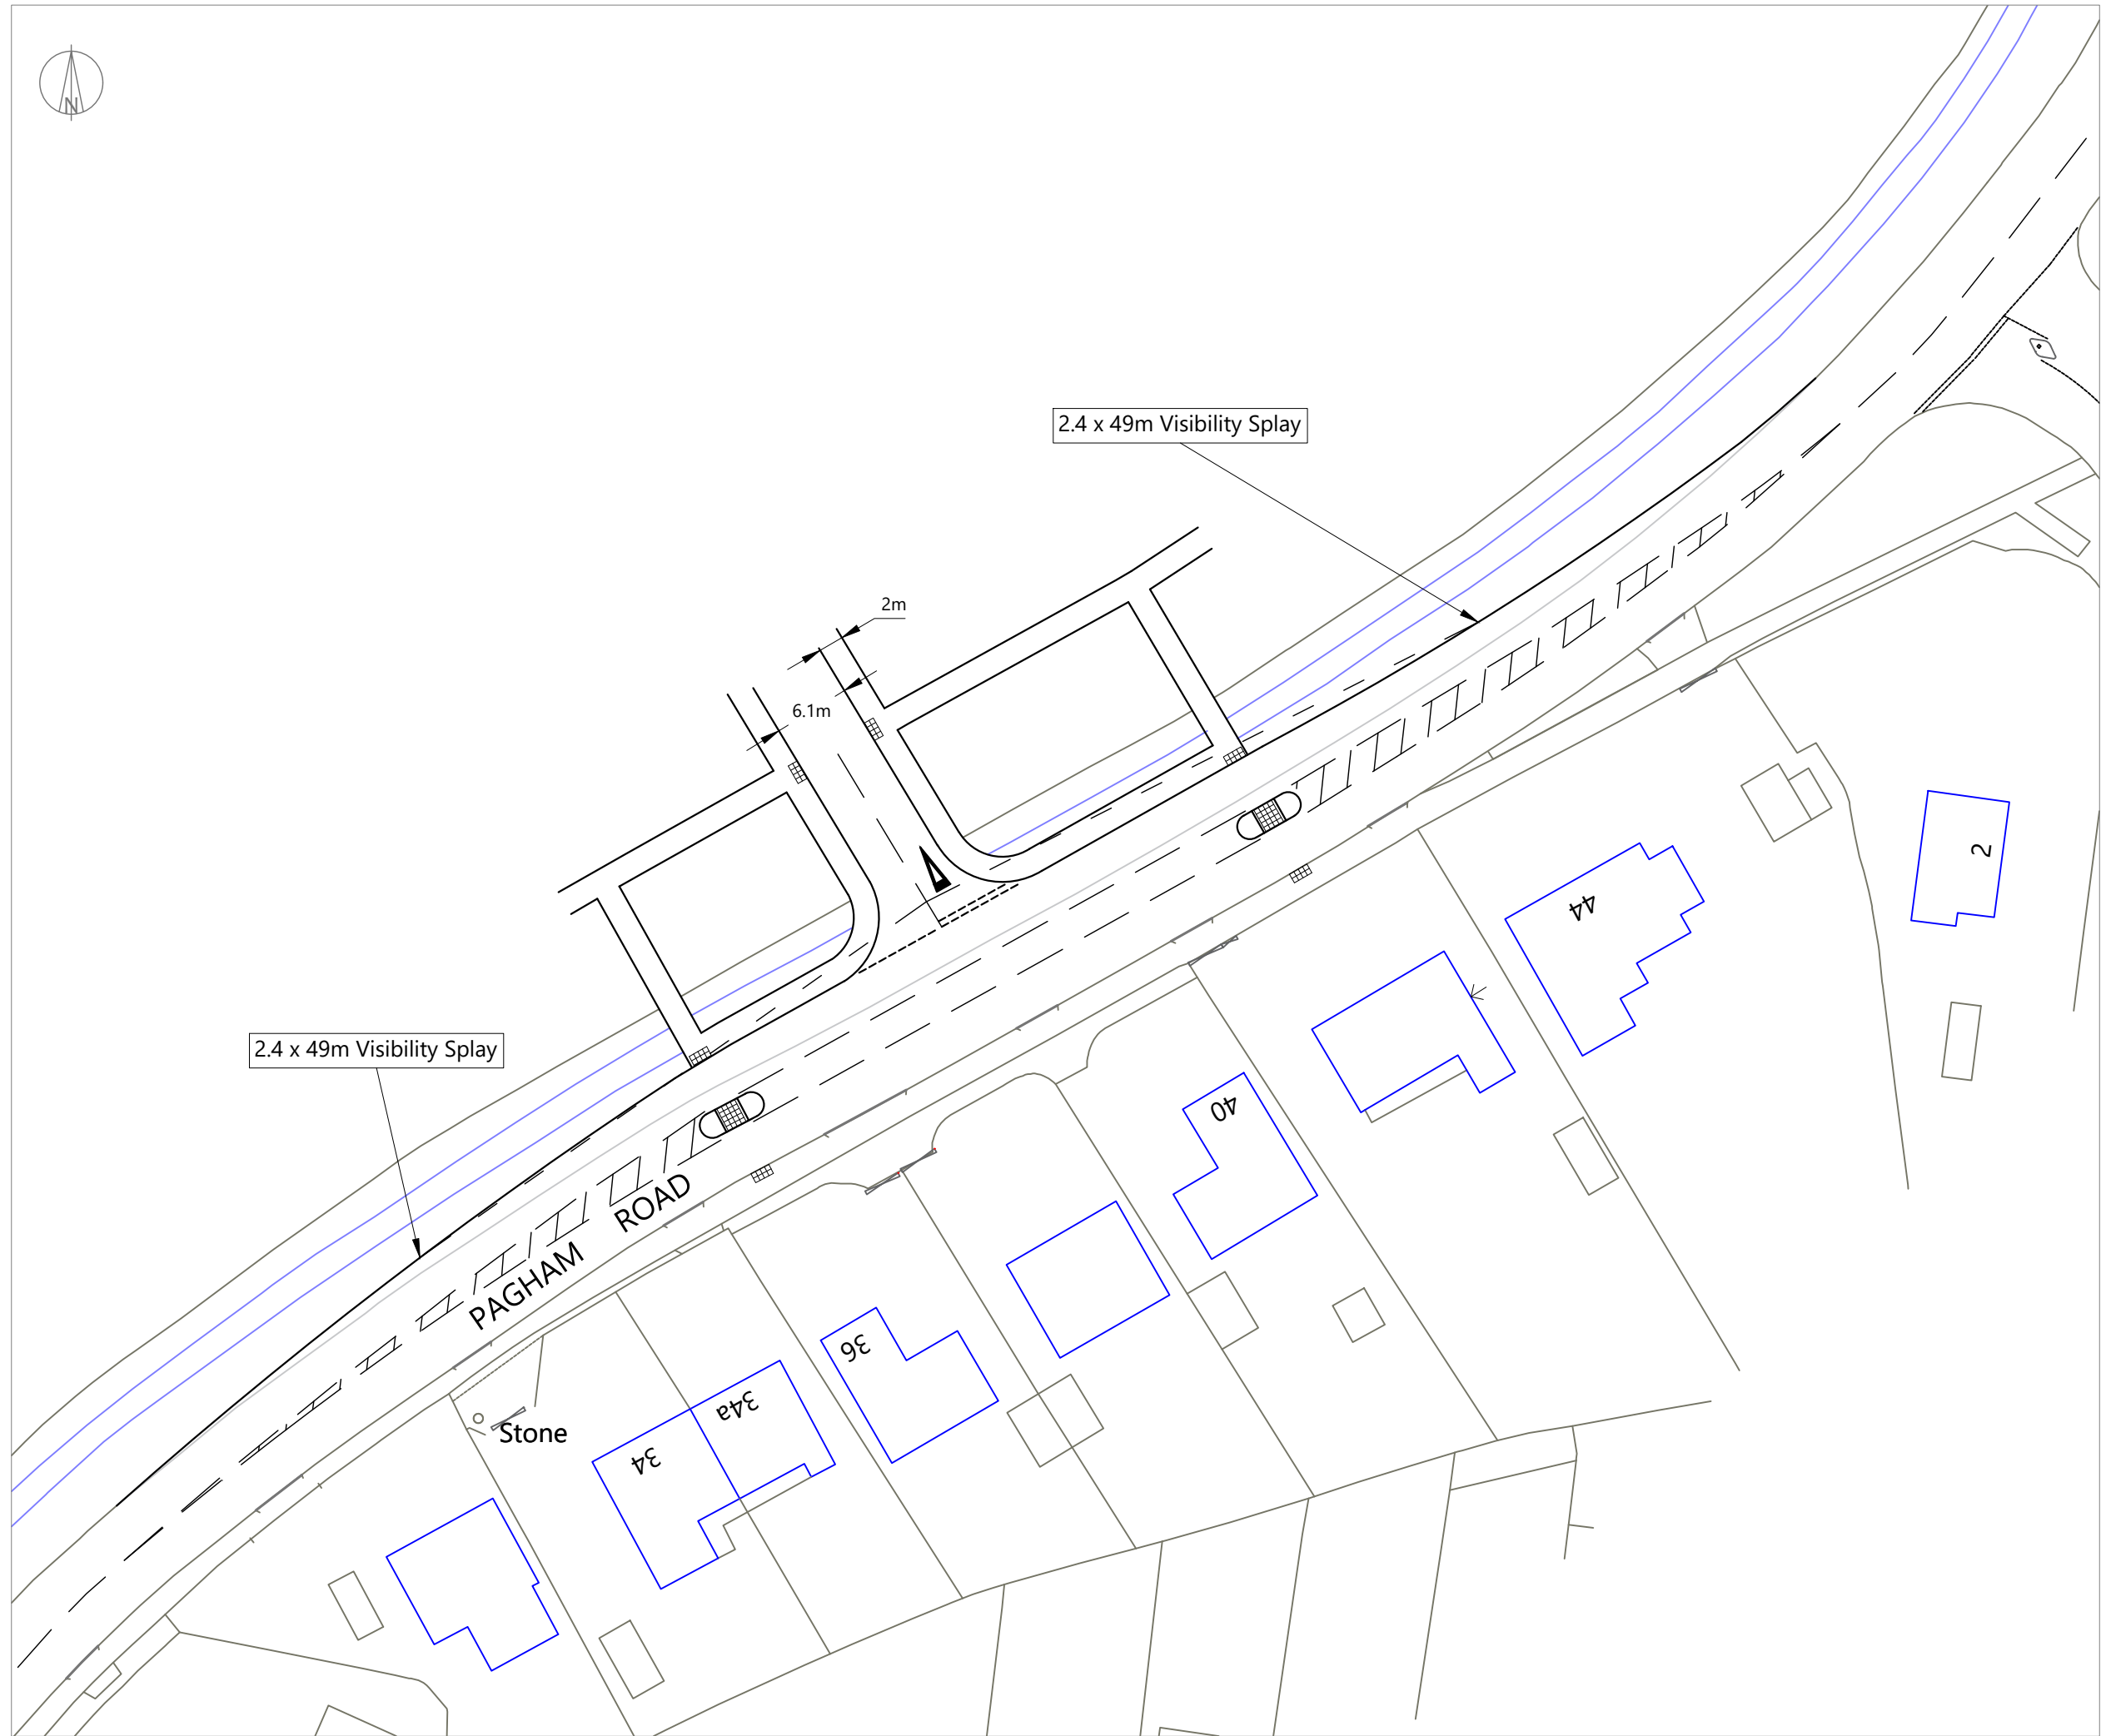

NOTES:
Reproduced by Stanfords by permission of Ordnance Survey©
on behalf of the Controller of Her Majesty's Stationery Office.
© Crown Copyright 2016. All rights reserved. Ref. number
OI1004363.
© Crown copyright and database rights 2016 OS Licence
100035409.

K	Updated visibility splay	22/09/17
J	Addition of driveways	10/03/17
H	Ghost right turn lane removed	09/02/17
G	Pedestrian refuges widened	31/01/17
F	Review further to Public Consultation	09/11/16
E	Review further to RSA1	10/08/16
D	Dimension addition	21/07/16
C	Modification to visibility splays based on measured speeds	28/06/16
B	Visibility Splays	12/06/16
A	Extension of proposed footway along site frontage	10/06/16
ISSUE	REASON FOR REVISION	DATE

PROJECT: PAGHAM SOUTH, PAGHAM		
CLIENT: HANBURY PM Ltd		
PROJECT REFERENCE: 1616	DRAWING NUMBER: 02	SCALE: 1:500 @ A3

Highgate <i>Transportation</i> www.highgatetransportation.co.uk Box 13, 42 Triangle West Park Street, Bristol BS8 1ES 07973 375 937 / 07595 892 217 © Highgate Transportation Limited		
TITLE: PROPOSED SITE ACCESS - SOUTH OF SEA WAY		
DATE: 08/06/16	DRAWN BY: FB	CHECKED: DT