



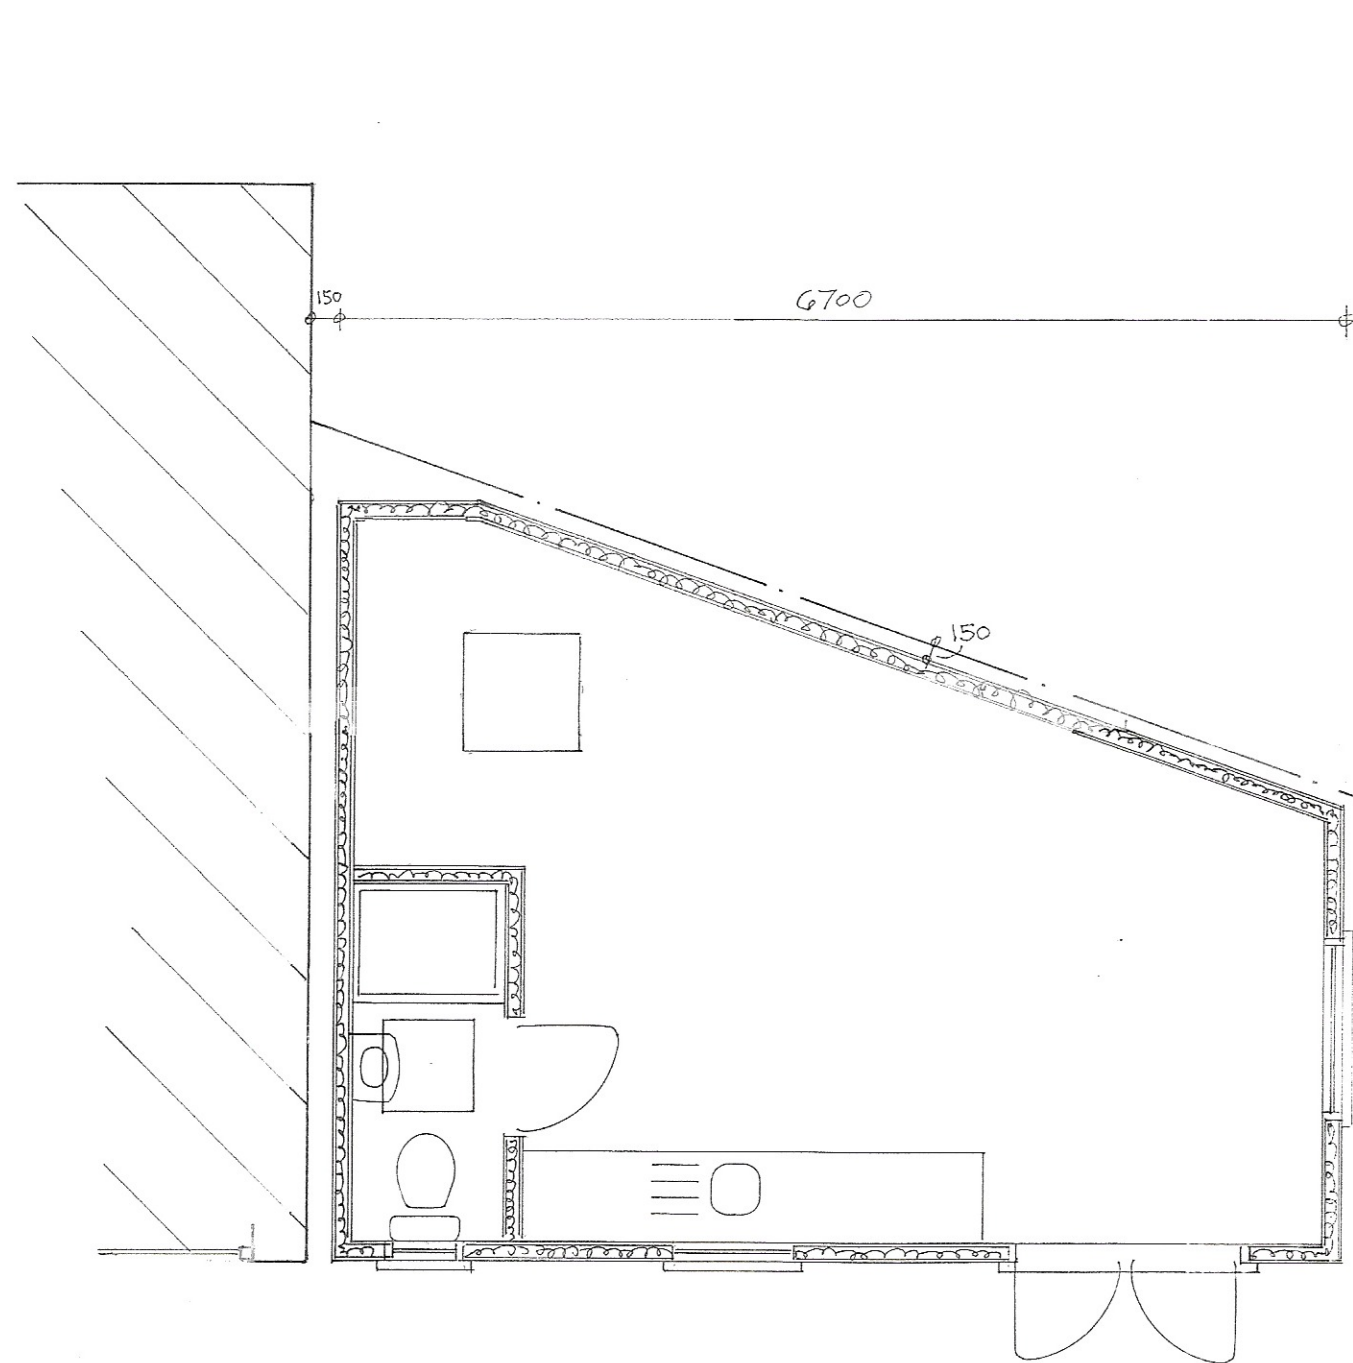


BOUNDARY

Plan
1 : 50


Marley Cedral cement boarding.
Colour: White Code: C01

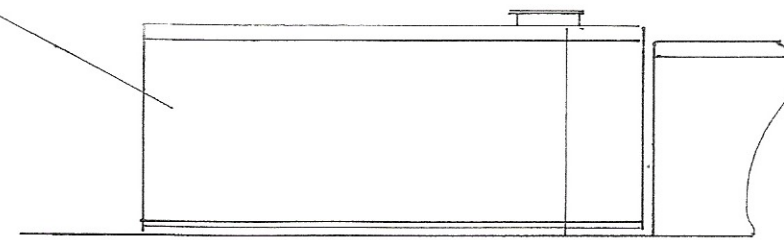

east

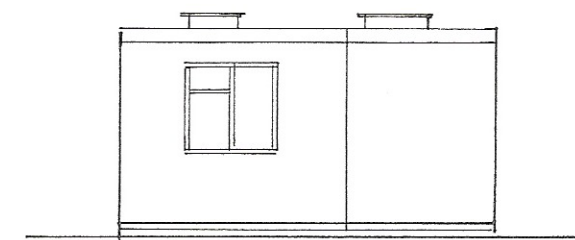


south

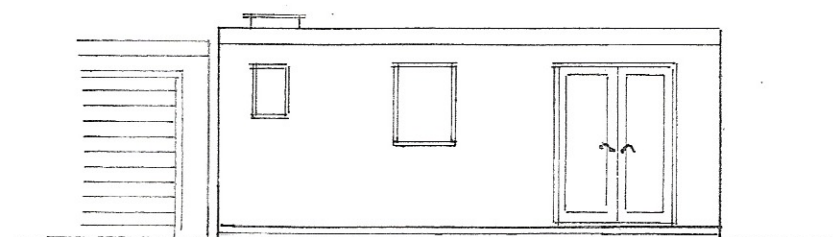

west
1 : 100

BOUNDARY

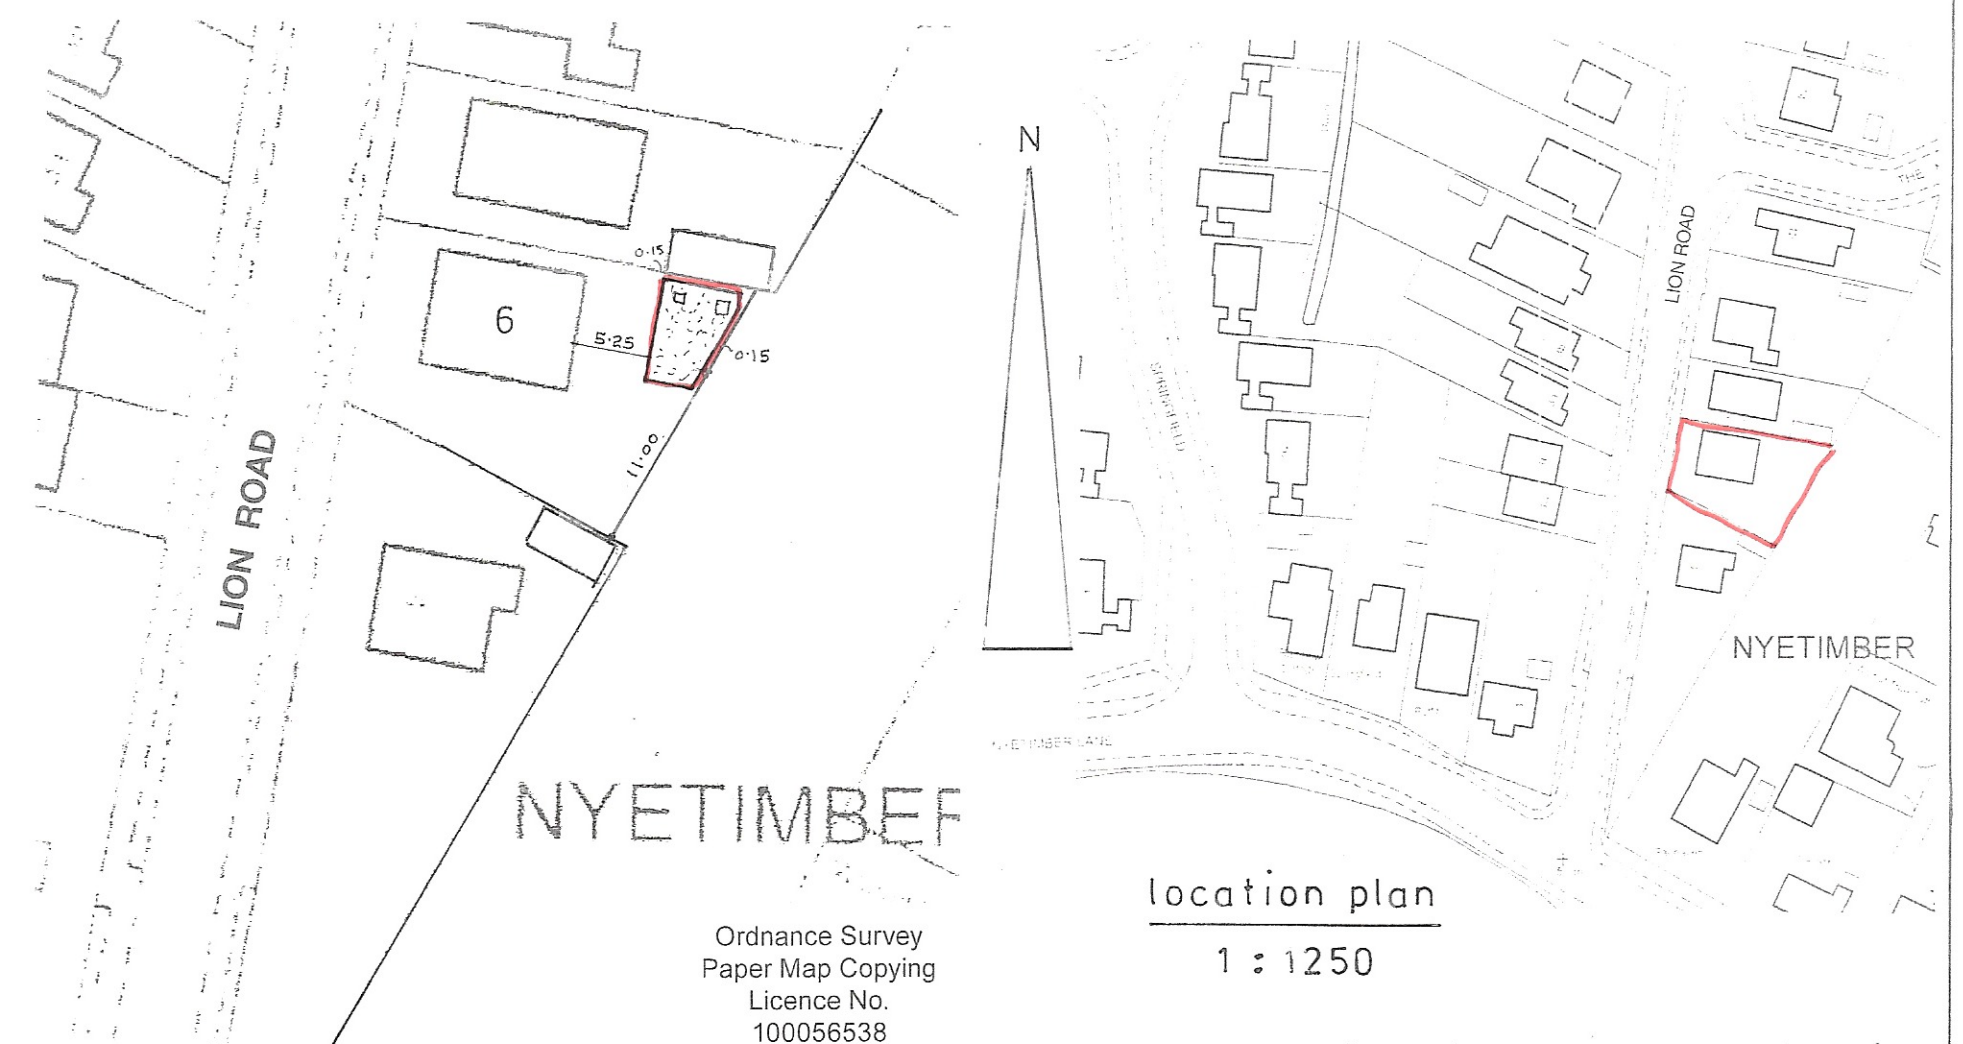

block plan
1 : 500

Ordnance Survey
Paper Map Copying
Licence No.
100056538

location plan
1 : 1250

sheet 1 of 1

Proposed

PROPOSED DETACHED ANNEXE AT 6, LION ROAD, PAGHAM FOR MRS. A. ELSON

Bryan Butcher
Rainbow Cottage
Nyetimber Lane
Bognor Regis PO21 3JX
01243 266871
07973 233442
bryan.butcher@btinternet.com
www.bryanbutcher.com