ARUN DISTRICT COUNCIL:P/141/07 01/11/20

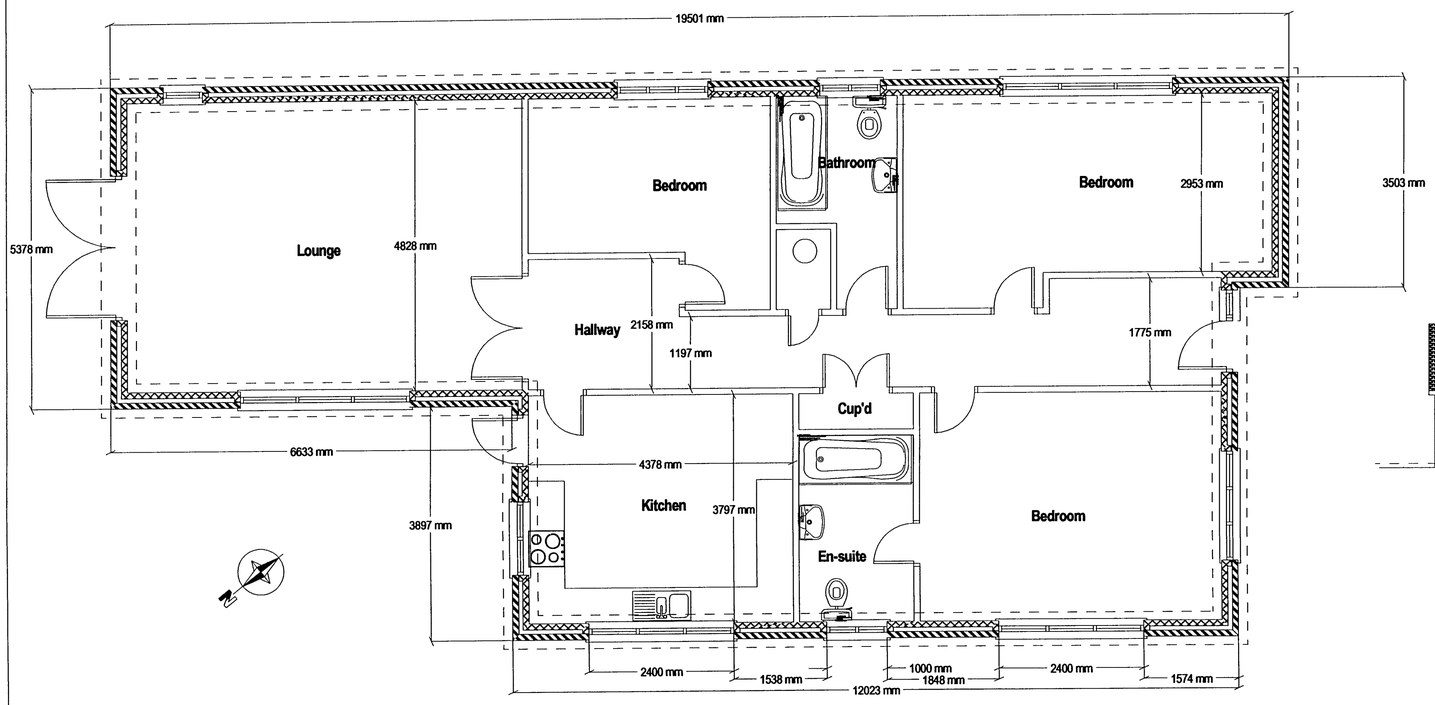

Proposed Floor Layout

Scale 1:50

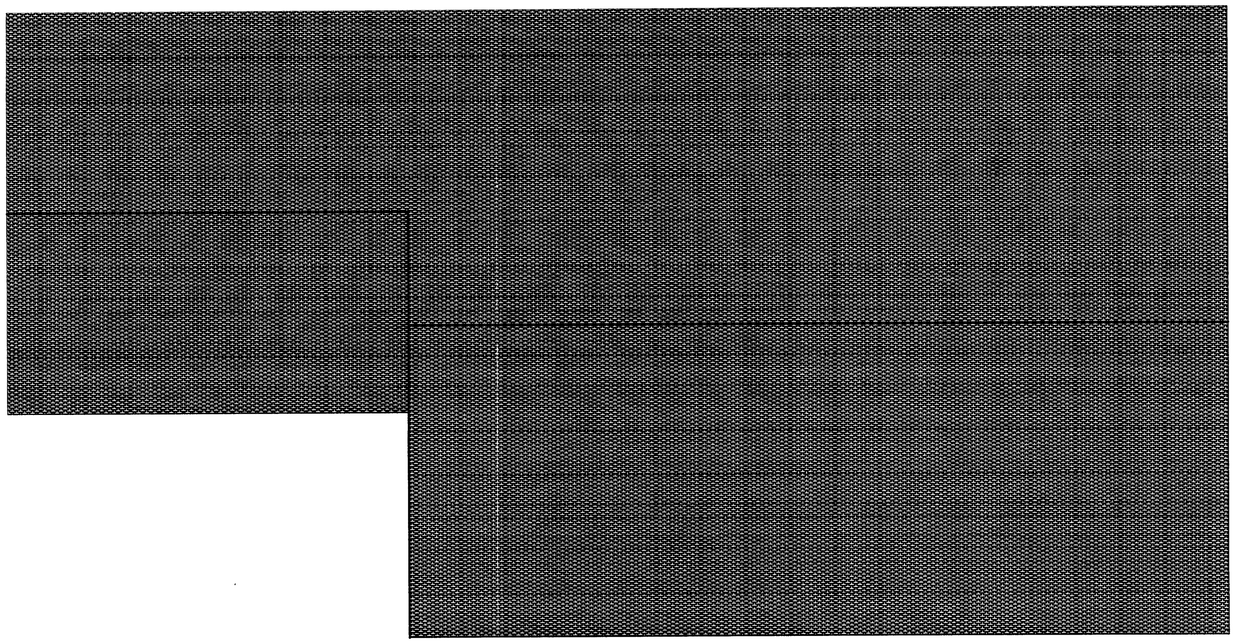

Proposed roof Layout

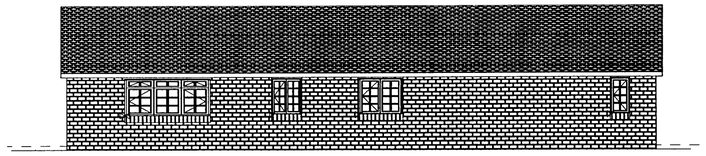

Proposed SE Elevation

Scale 1:100

Proposed SW Elevation

Scale 1:100

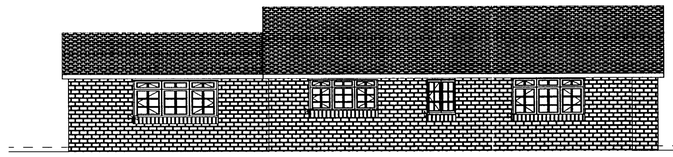

Proposed NW Elevation

Scale 1:100

Proposed NE Elevation

Scale 1:100

Notes:

Finishes

Walls - Face brickwork to match adjacent dwelling

Roof - Tiled to match adjacent dwelling

Windows - pvcU white double glazed

DRAWING TITLE:

Proposed Layout Plans & Elevations

© Copyright 2007

JOB TITLE:

Proposed New Dwelling

CLIENT:

Mr Goddard
Cosy Nook
Hook Lane
Pagham
Bognor Regis
PO21 3PB

Drawn By: Arun Plans - CG

SCALE:	DATE:
1:50, 1:100	Oct 2007

DRG No.	Rev No.
01a	

PDF created with pdfFactory Pro trial version www.pdffactory.com