


LAYOUT PLAN - 71 THE CAUSEWAY PAGHAM BOGNOR REGIS

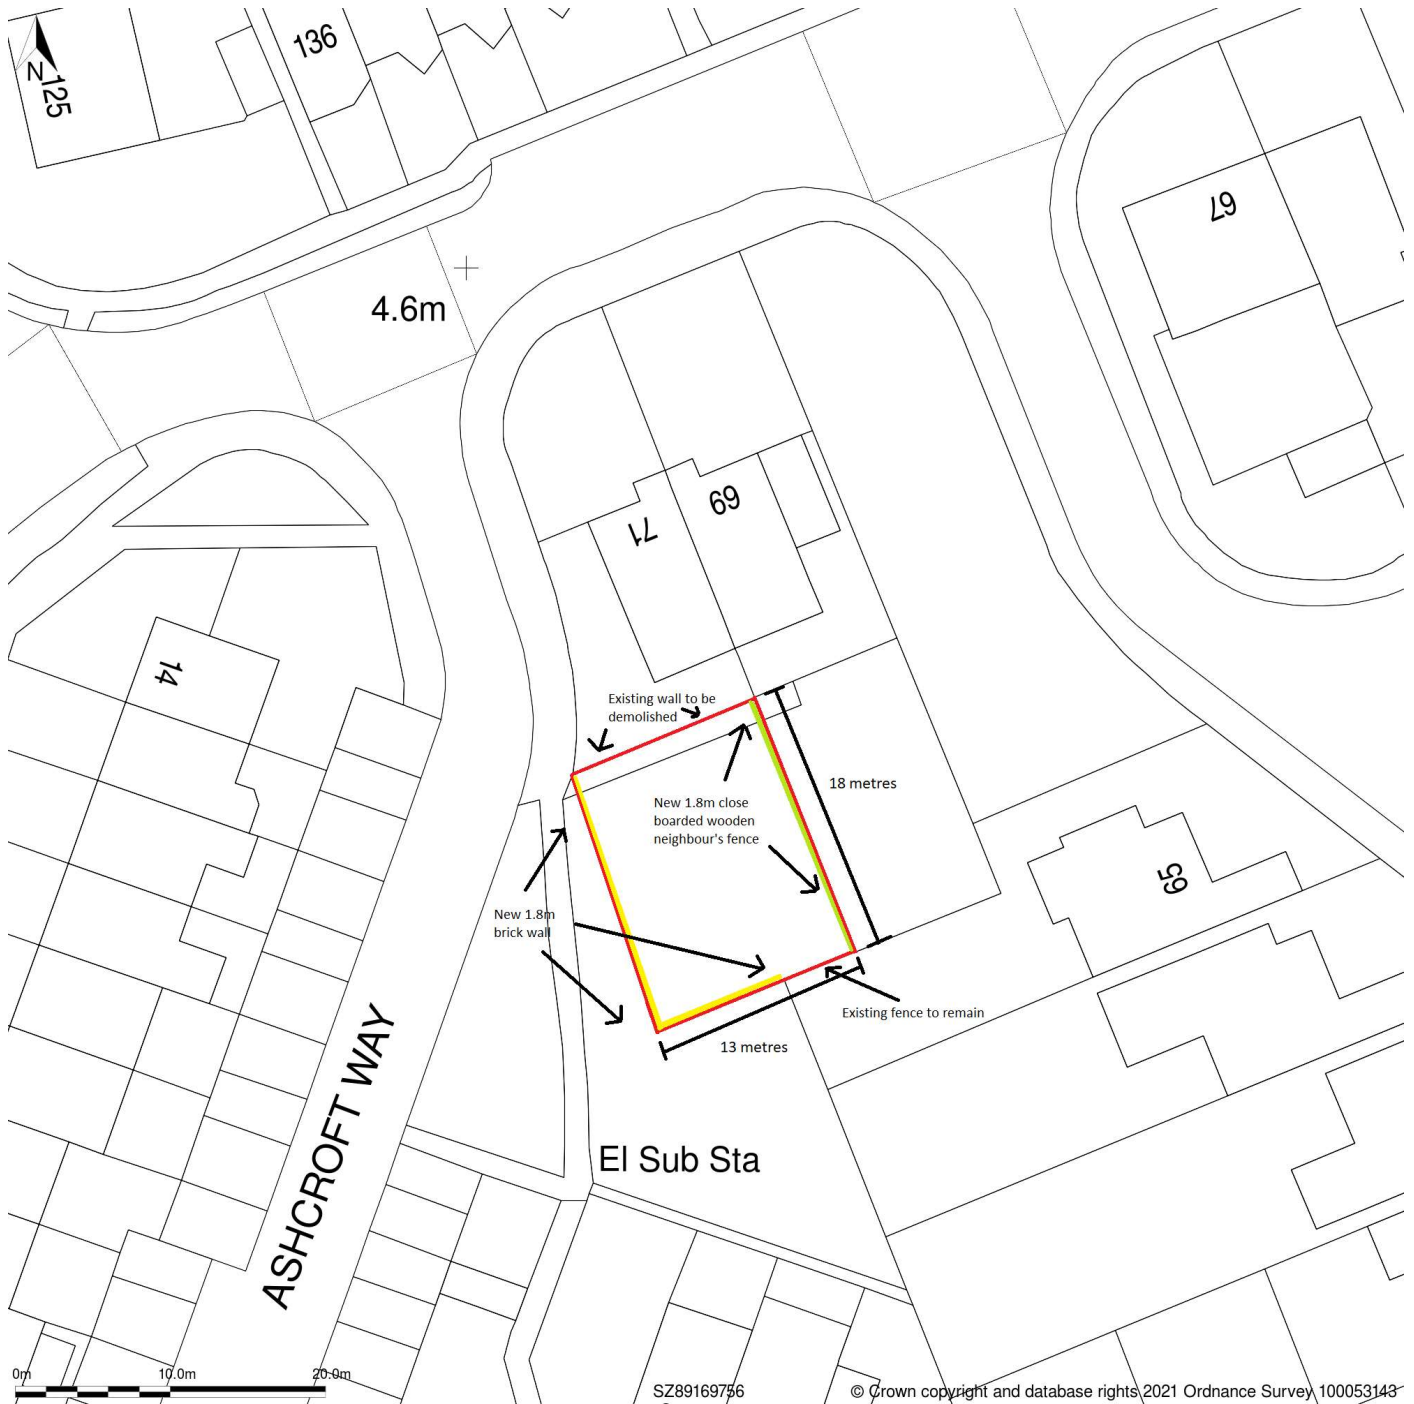

Application Site



New brick boundary wall (1.8 metres height)



New neighbouring boundary fence (1.8 metres height)