
ARUN DISTRICT COUNCIL:P/142/07/

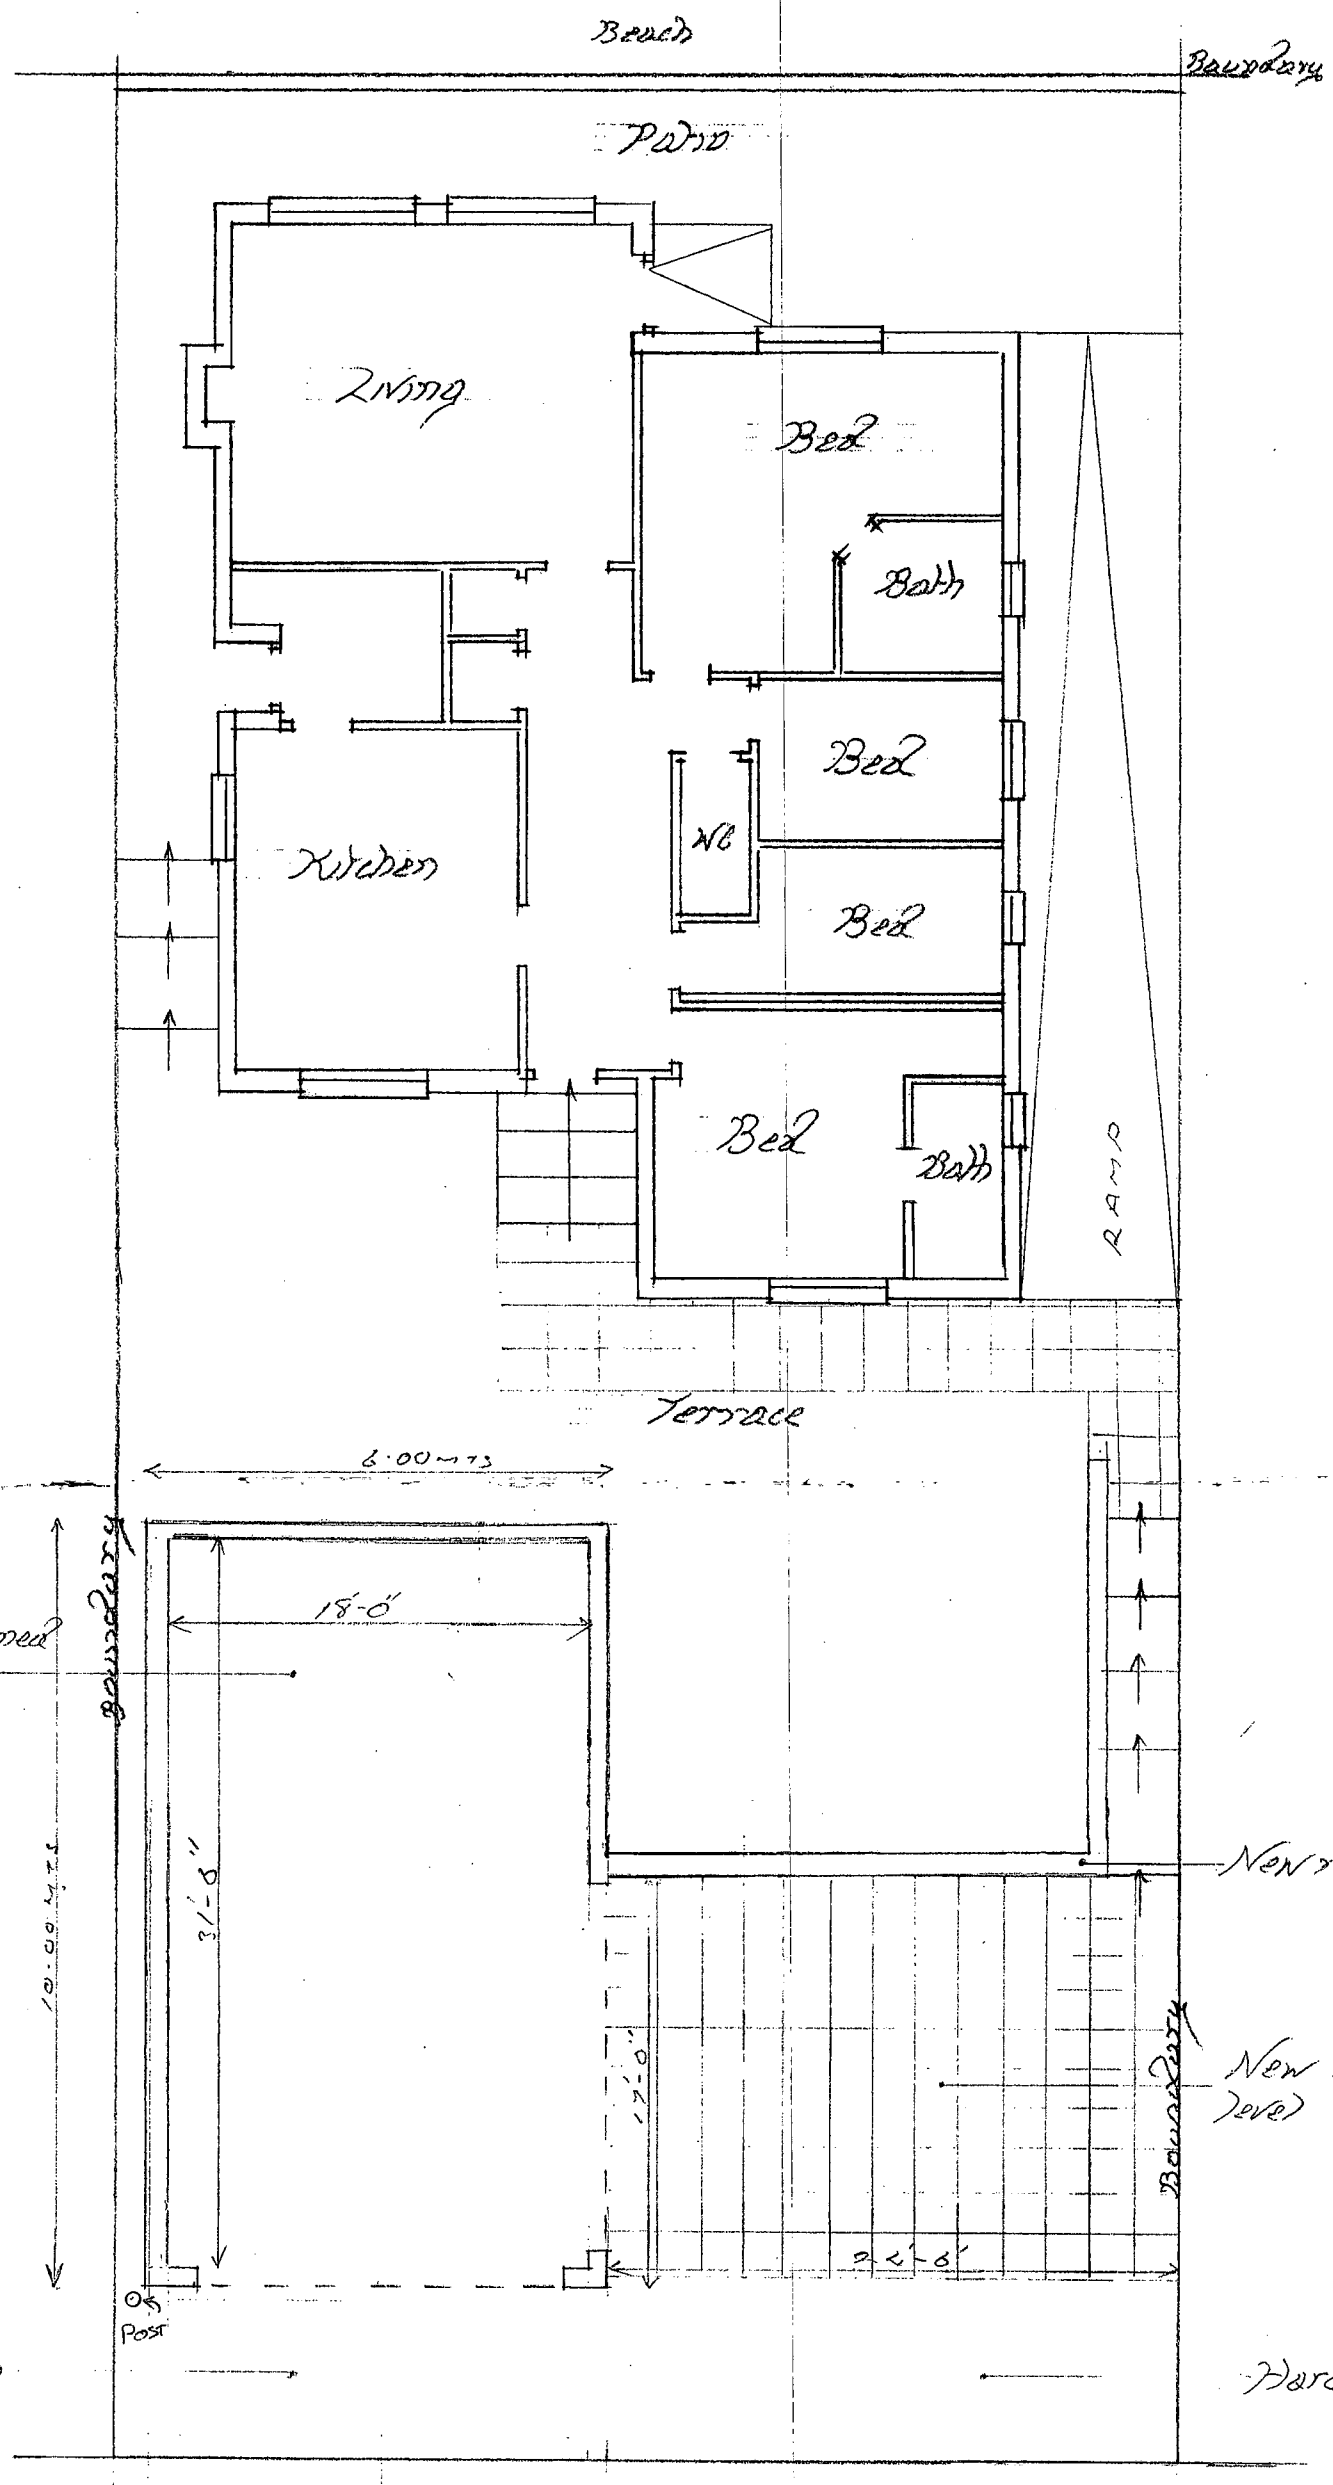

Layout & GROUND FLOOR PLAN

PROPOSED PLAN OF :-

SCALE 1:100

24 EAST FRONT RD HIGHAY