

Existing & Proposed Front Elevations of-

24 East Front Rd. Ragnall

Scale 1:100, Dwg No EFR-FE-01, Date Oct. 07

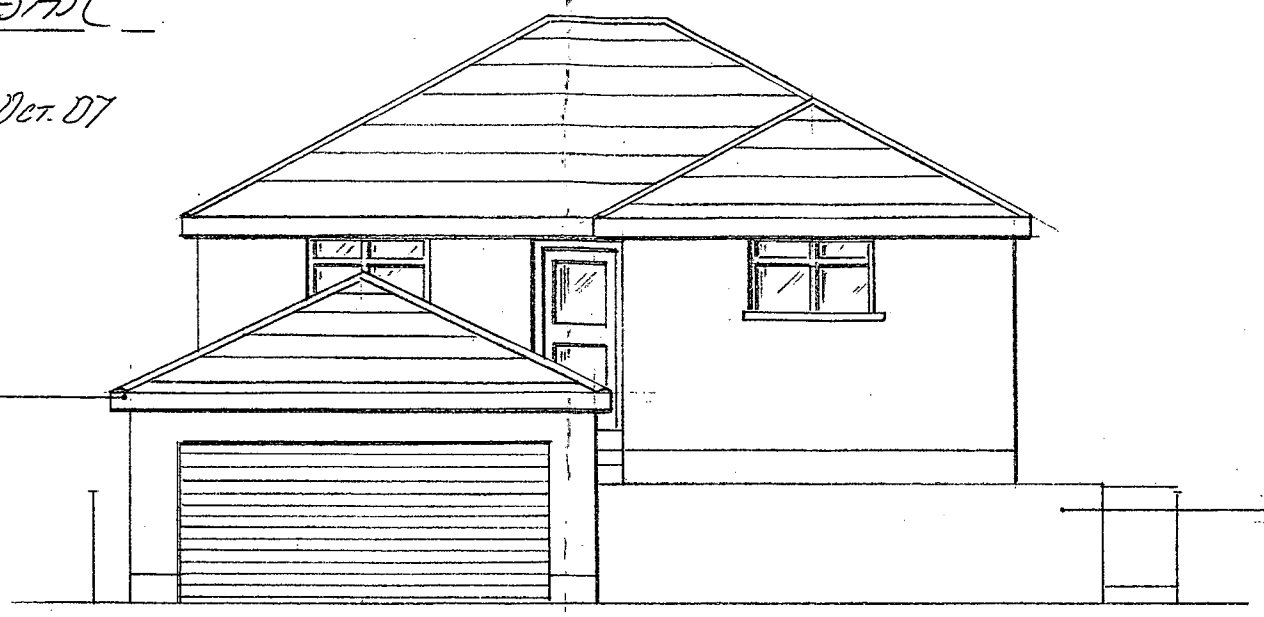

PROPOSED FRONT ELEVATION

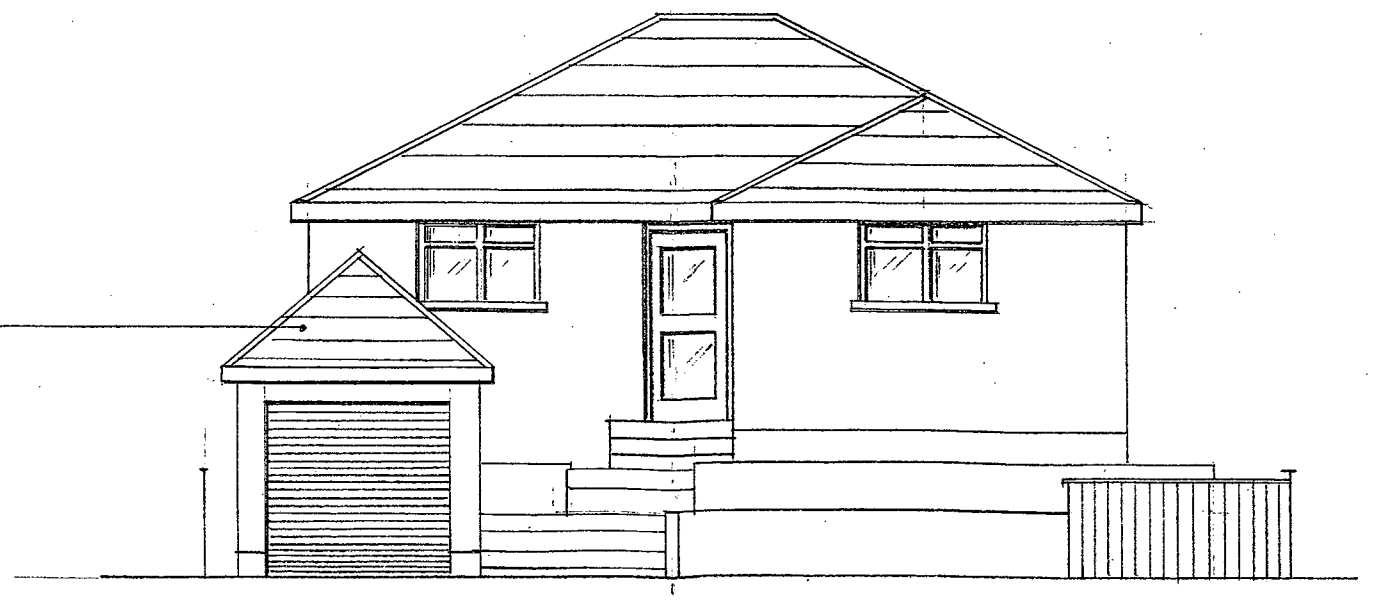

EXISTING FRONT ELEVATION

ARUN DISTRICT COUNCIL:P/142/07