

ARUN DISTRICT COUNCIL P/145/08/ 18/12/2008

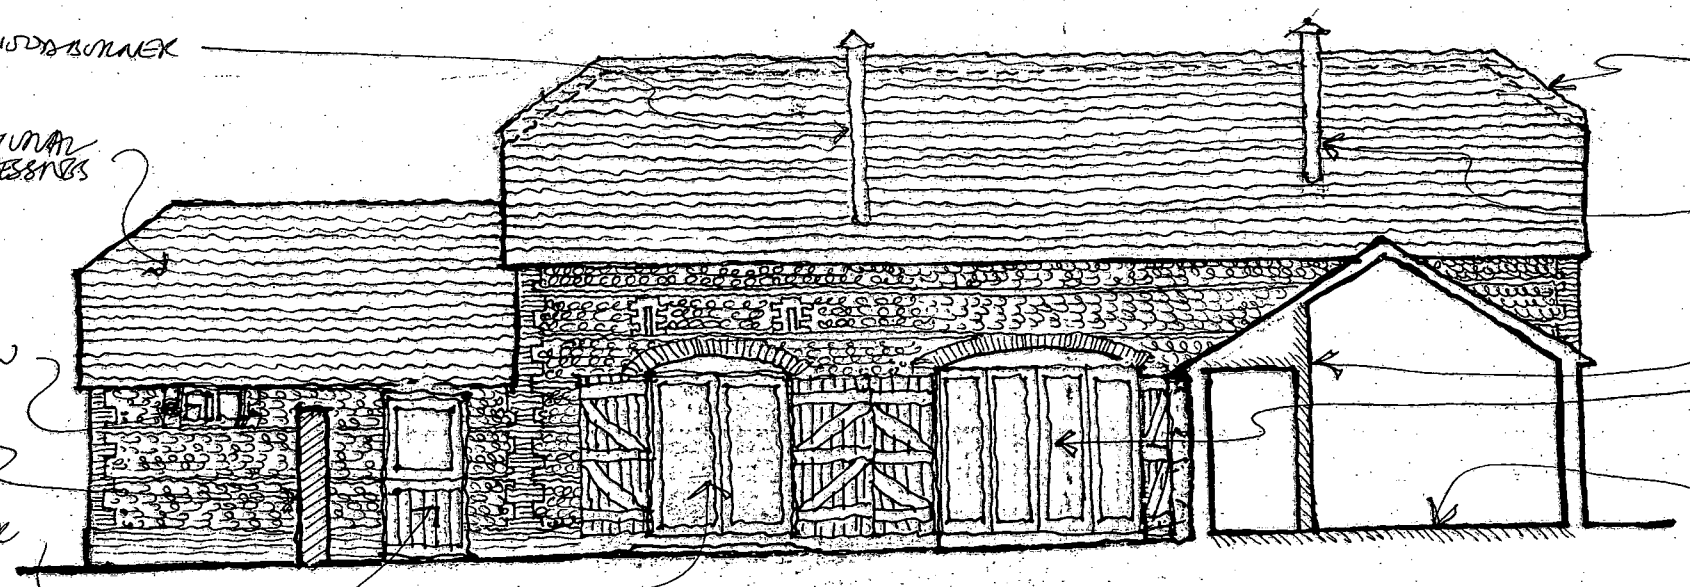

01 SOUTH ELEVATION TO BARN

ARUN DISTRICT COUNCIL
No. P 145 08
SUBSTITUTION
RECEIVED 11.2.09.

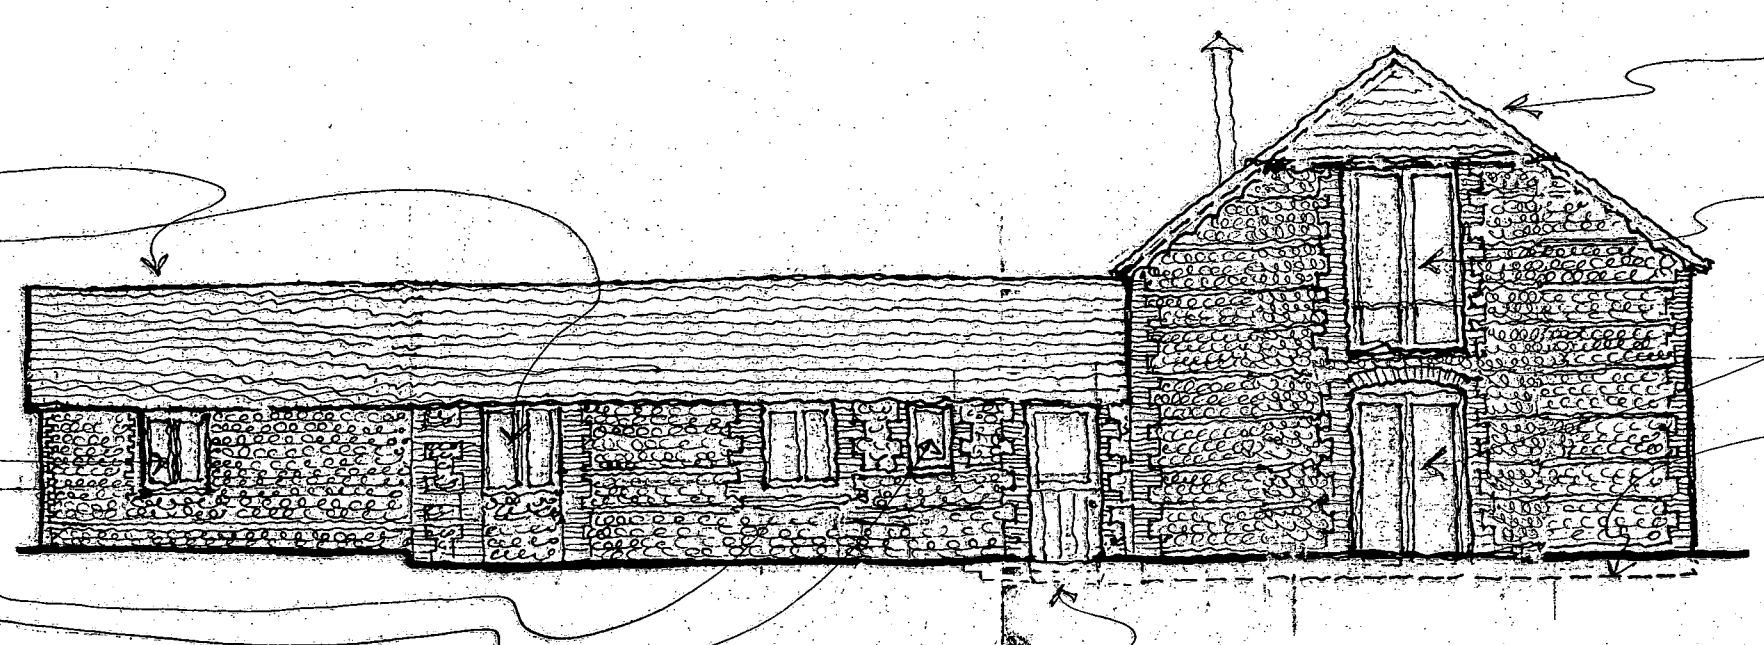

02 EAST ELEVATION TO BARN & HOVEL

BUTTERLEES BARN · LIGNESS

BARN & HOVEL ELEVITIONS AS PROPOSED

DWG: BUT/D.07D 1:100 CAS JUL 2008

MALCOLM SIMMONDS ARCHITECTS