




elevations

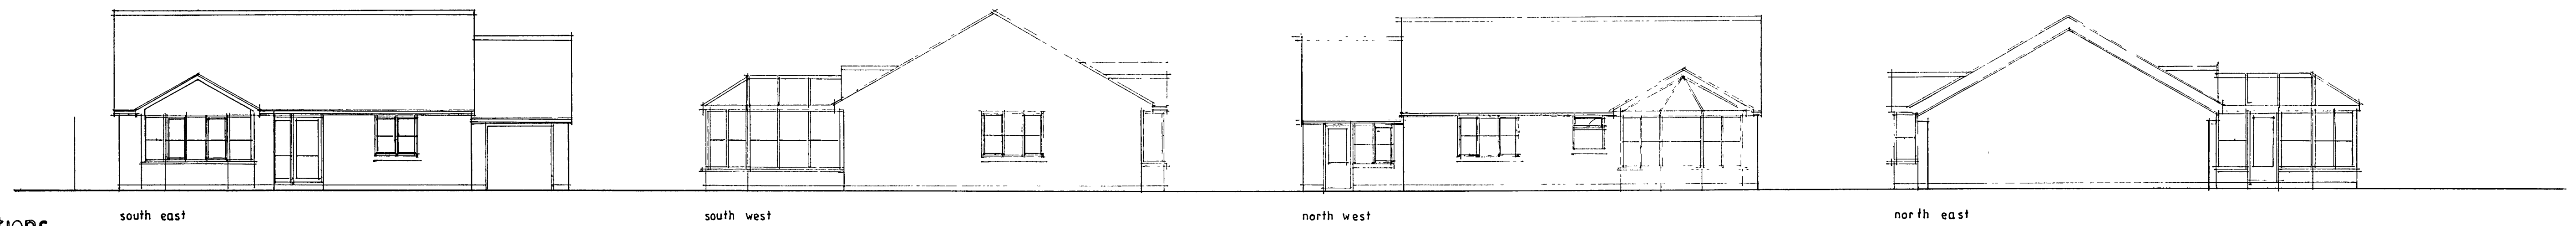

plan

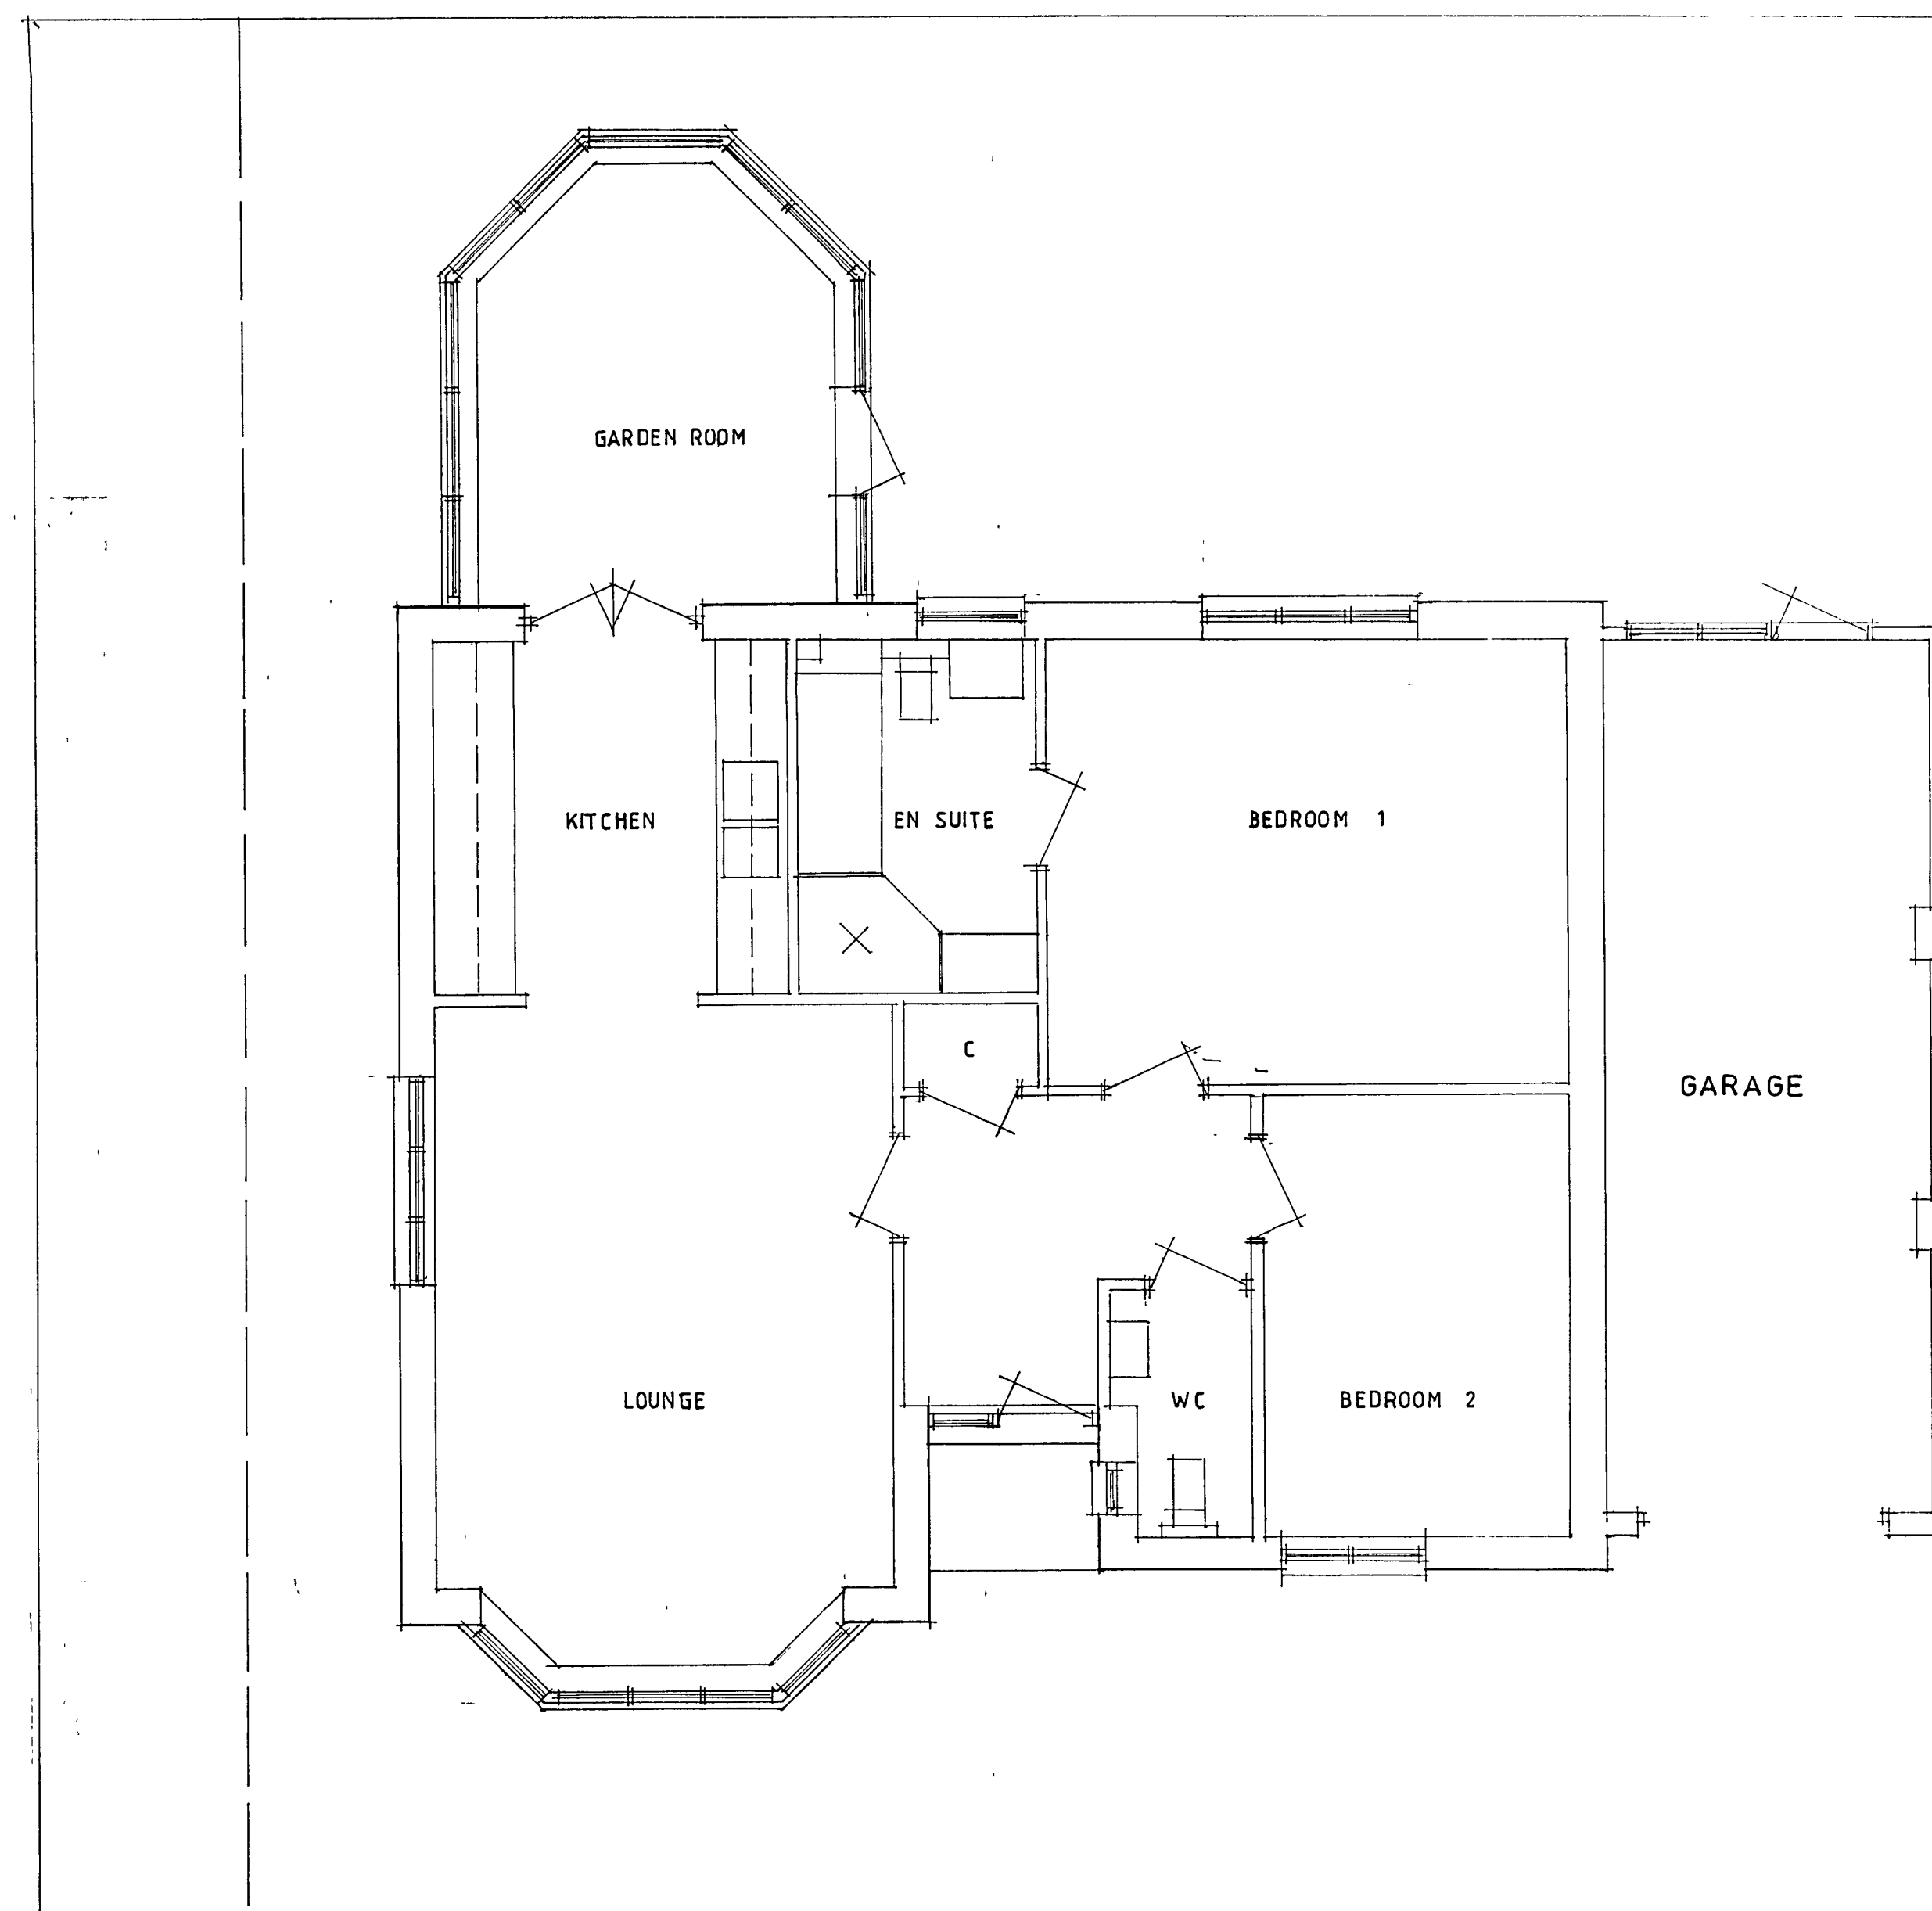

site layout

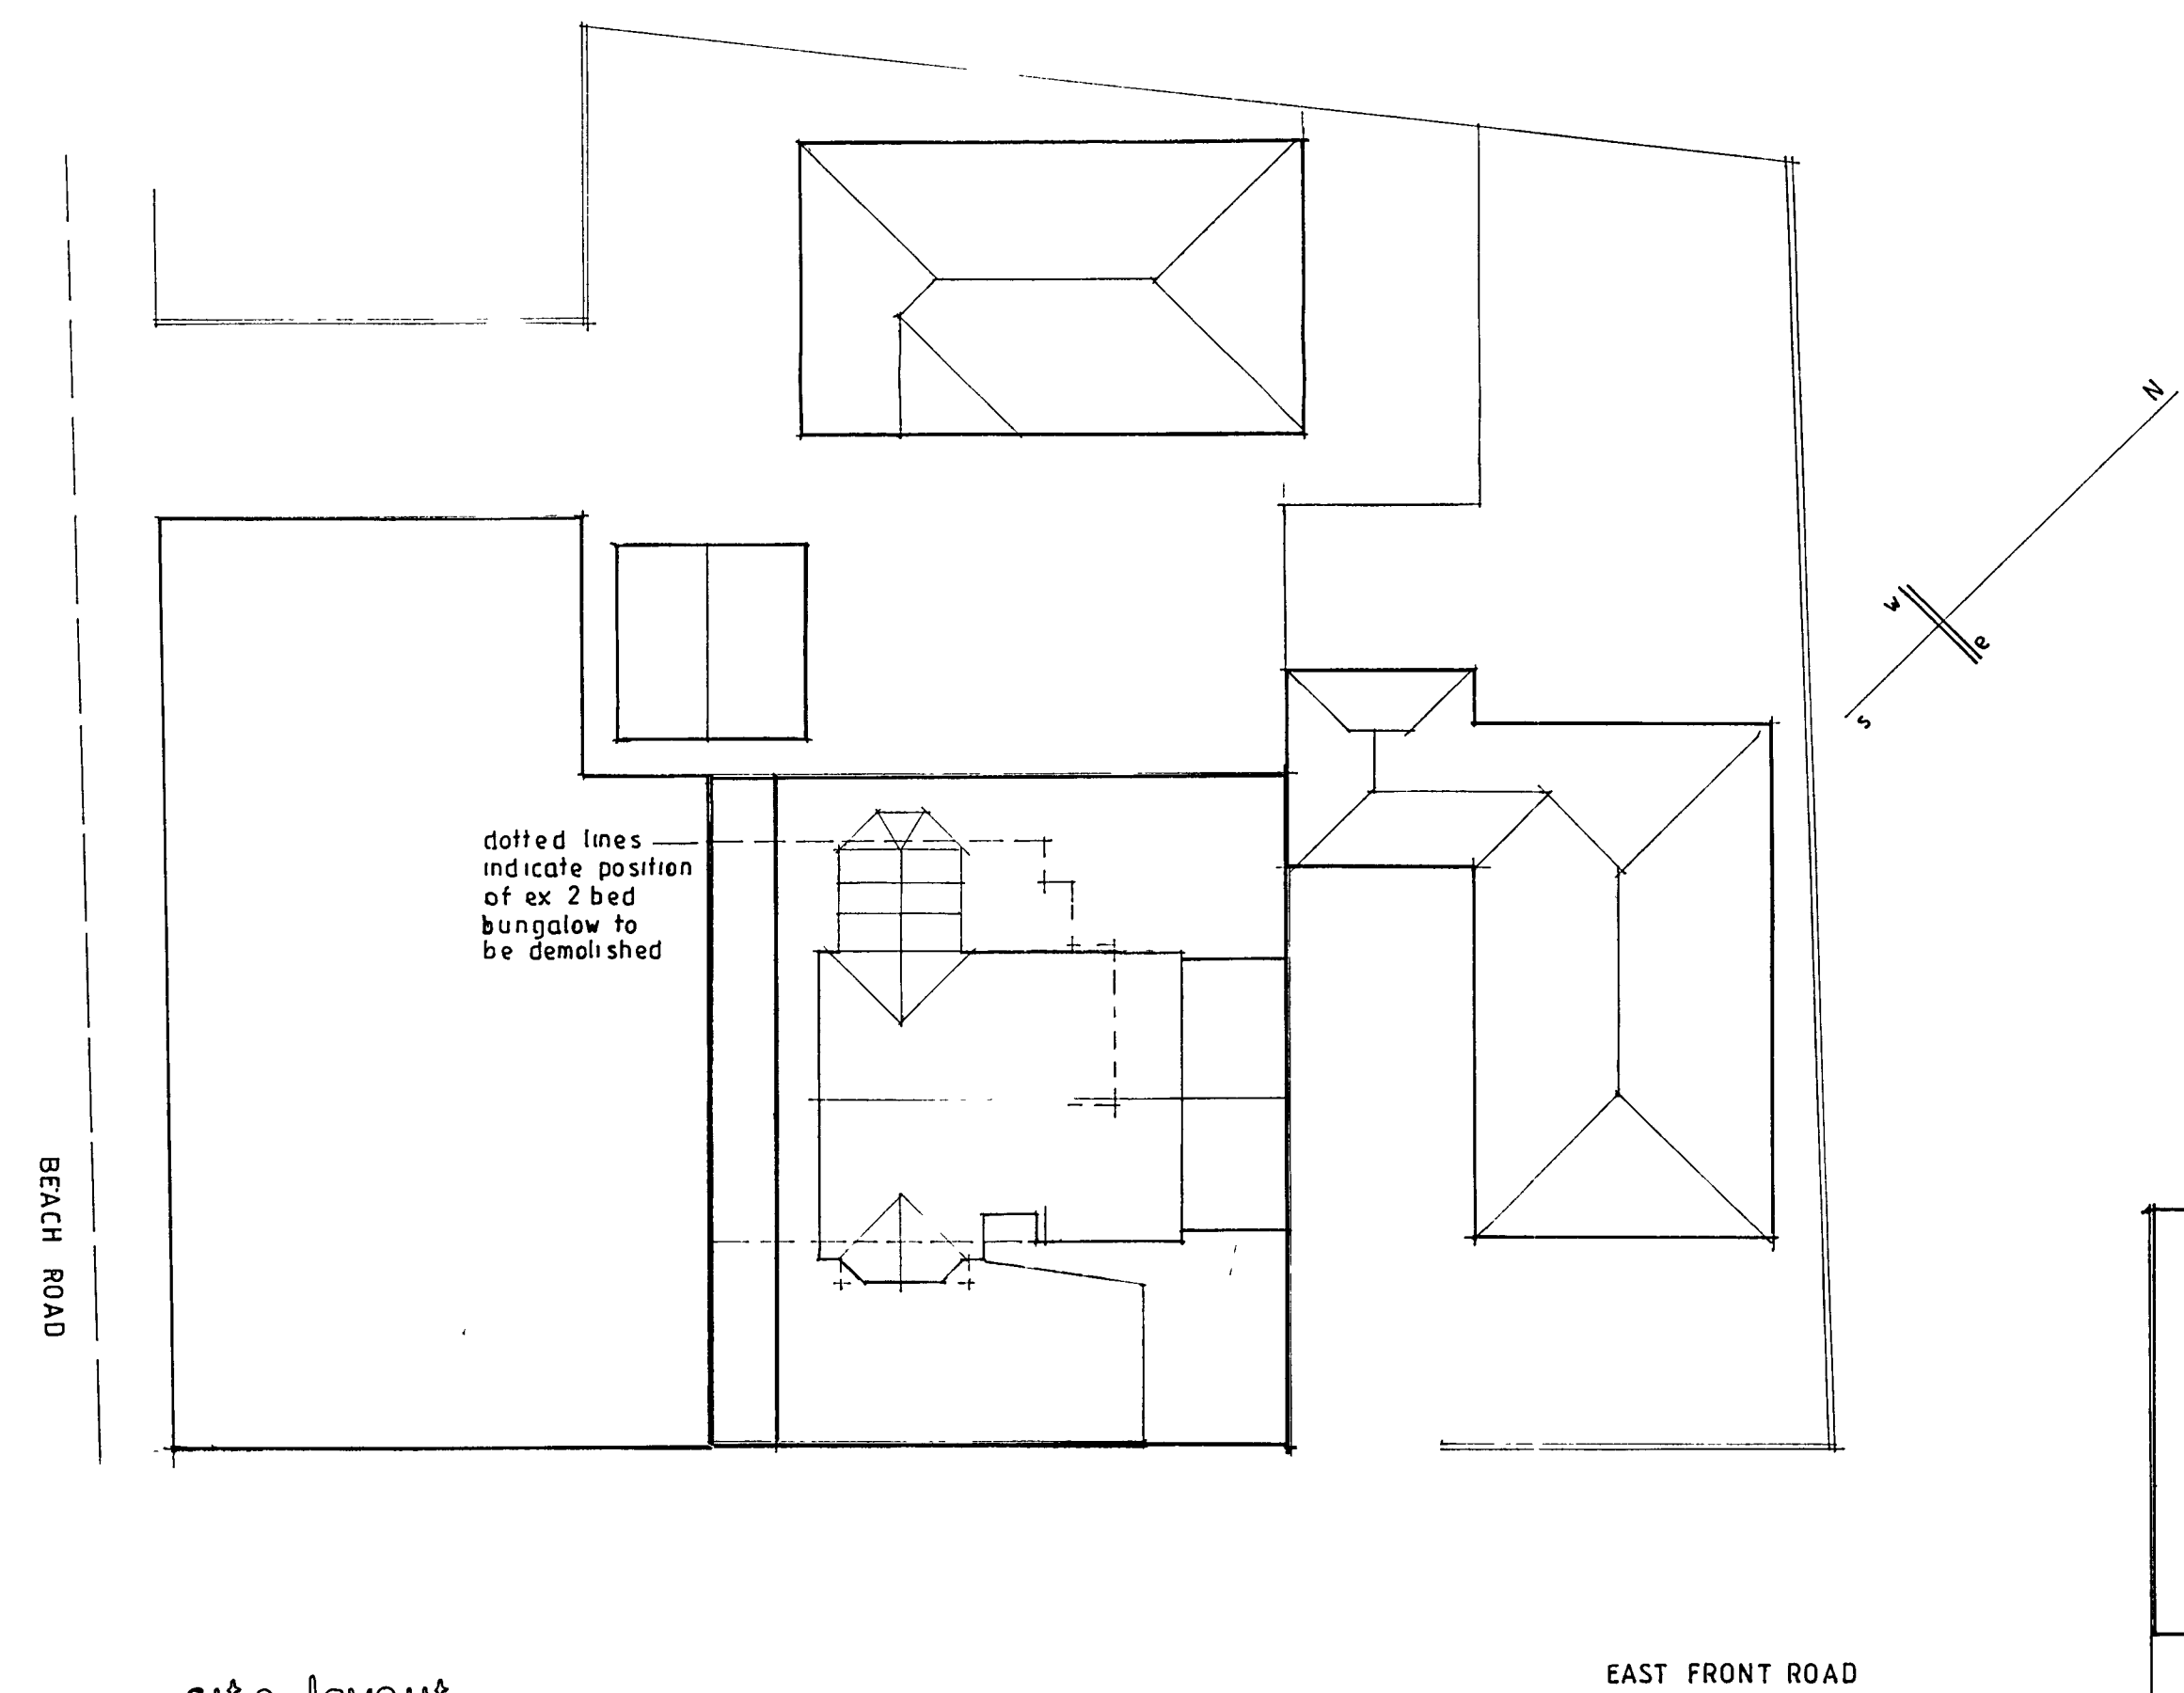

proposed bungalow
129 East Front Road
PAGHAM
for
Mr & Mrs J Griggs

plan, elevations
& site layout

PLAN NO 621/1
SCALES 1:100 1:200 1:50
DATE 11/06

DAVID J BROOKWELL
99 WESTMINSTER DRIVE
ALDWICK BOGNOR REGIS
tel no 01243:264928