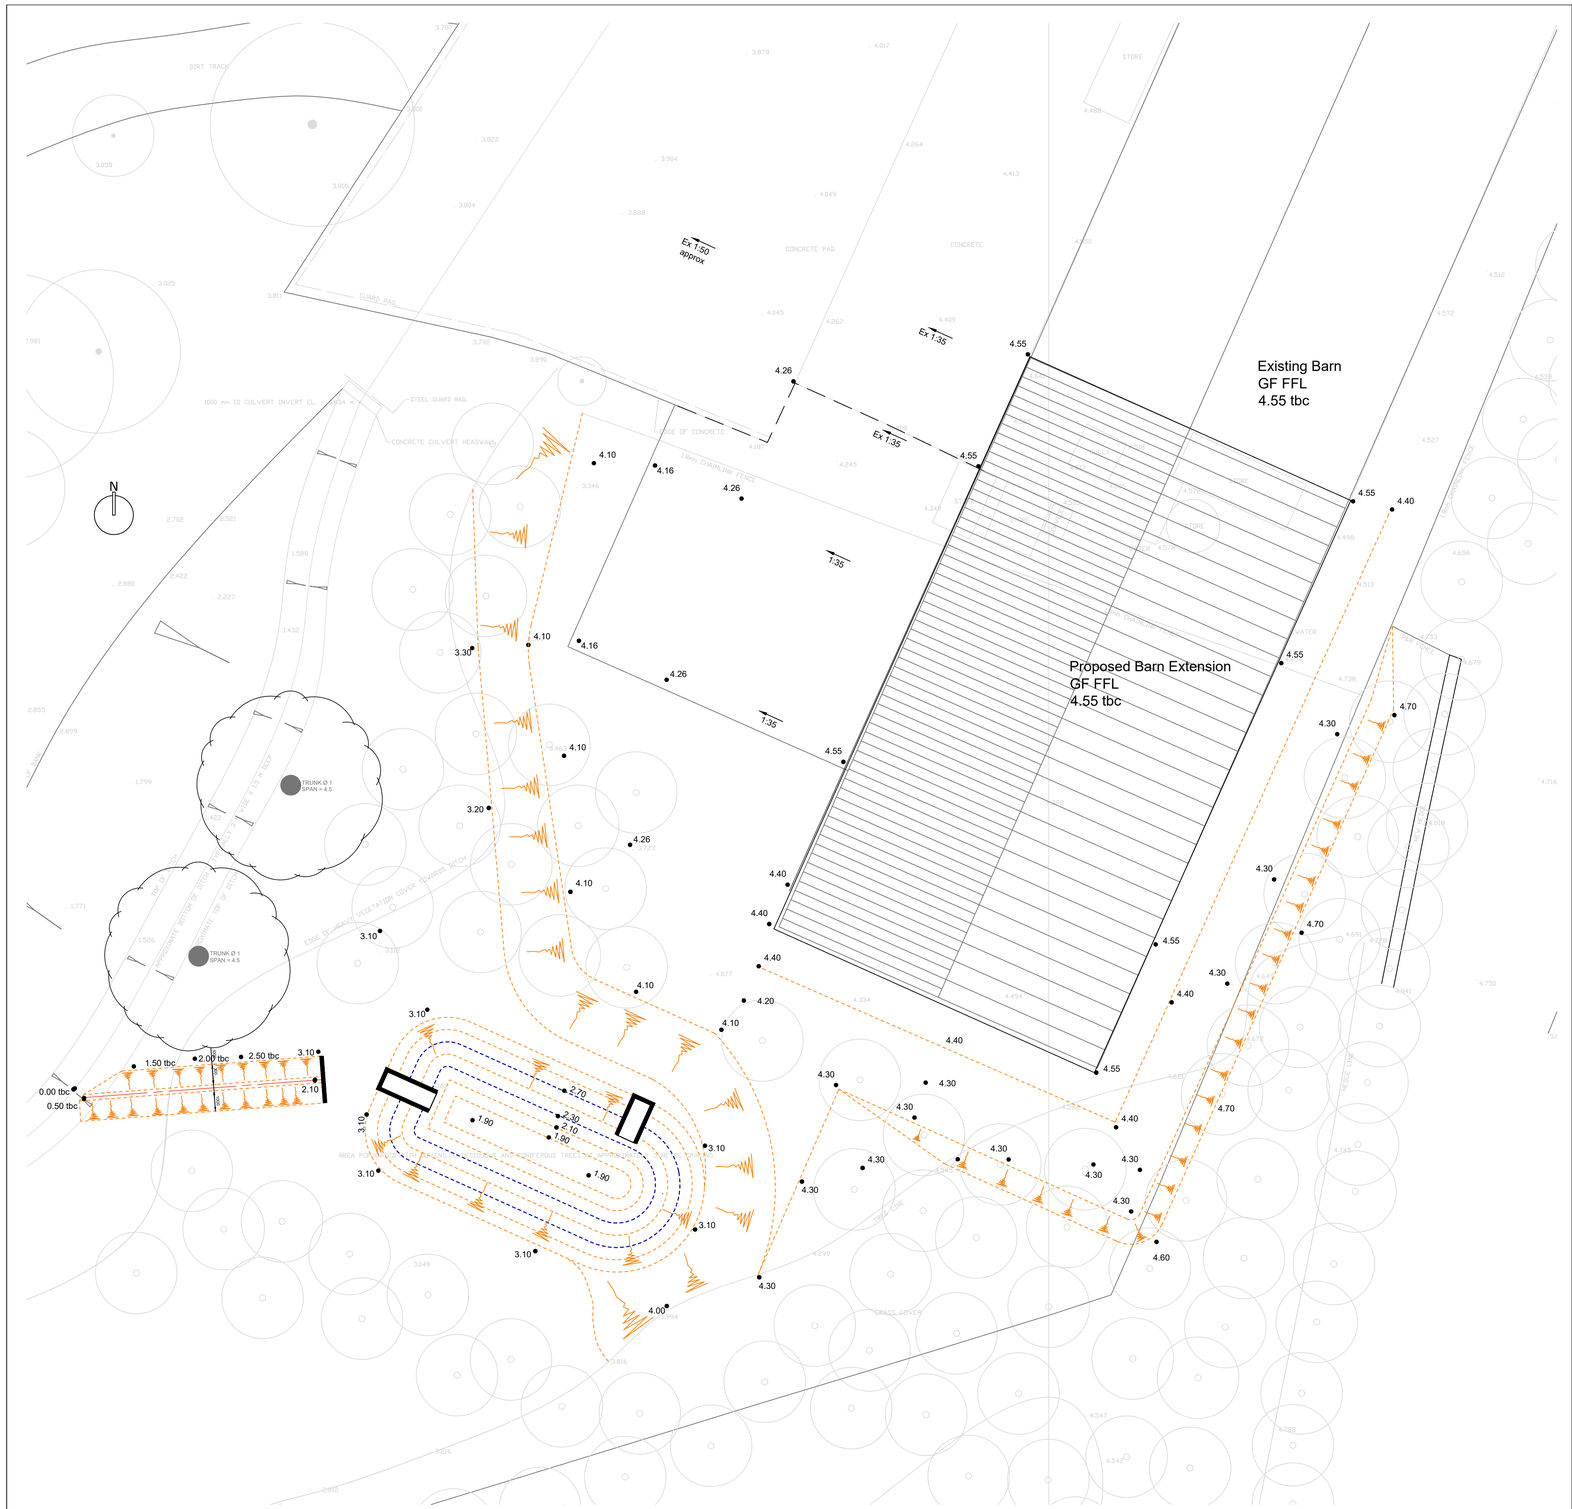

External Levels (1:150)

Legend

←	Direction of Fall
• 68.60	Proposed Level
• 68.60 RG/CD/YG	Proposed Level with Drainage Point
—	Proposed Retaining Wall
00.000	Proposed FFL
	Earthworks/Regrading

NOTES

1. This drawing is to be read in conjunction with drawing Nos. FC2846/01-25.

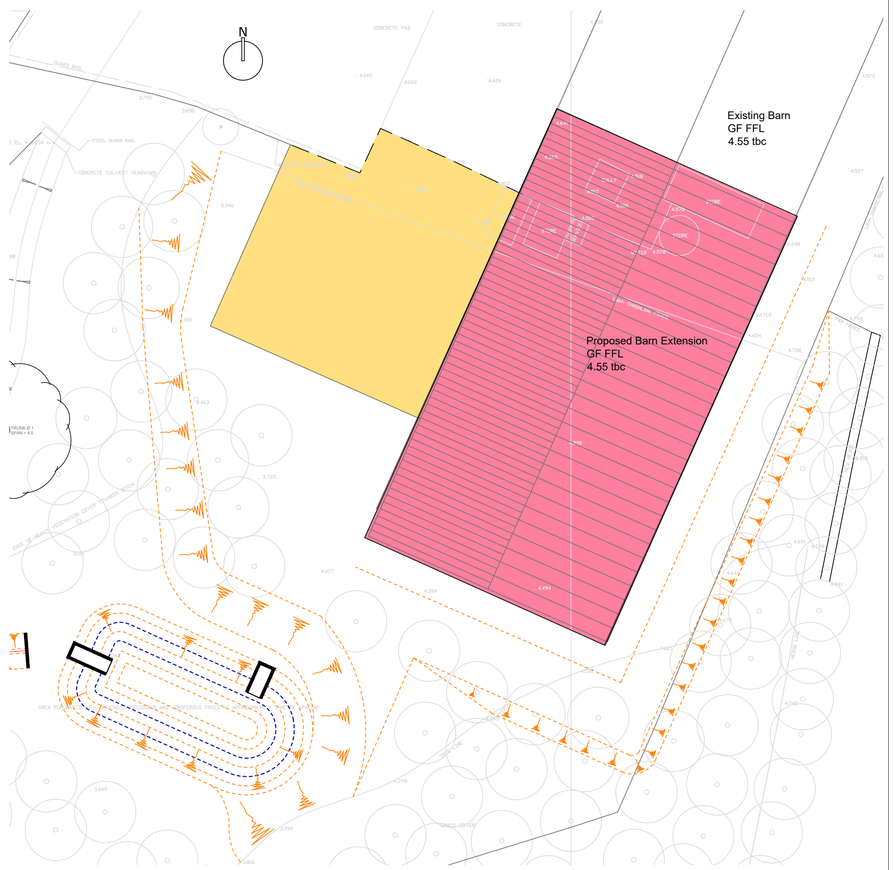

Construction Finishes (1:200)

Legend

HB2	PCC Half Battered Kerb to match existing heights
BN	PCC Bullnosed Kerb with 50mm upstand
DK	Dropped Kerb (PCC Bullnosed Kerb/Block Key Kerb) with 0-6mm upstand for pedestrian areas and 25mm for vehicular crossings. Dropper kerbs to be laid either side
EF	PCC Edging
KK	PCC Block Key Kerb (50 denotes upstand)

Private Construction

NEW YARD
Construction tbc by Client/Arch

BARN EXTENSION
Construction tbc by Client/Arch

REV	DESCRIPTION	DATE
C	Issued For BUDGET/APPROVAL ONLY	15/09/21
B	Issued For BUDGET/APPROVAL ONLY	09/03/21
A	Issued For BUDGET/APPROVAL ONLY	16/11/20
-	Issued For BUDGET/APPROVAL ONLY	14/01/20

ABMH Civils Ltd
1 The Grove, Felpham, Bognor Regis, West Sussex PO22 7EY
Mark Mob: 07761 950000
Email: mark@abmh.co.uk / Web: www.abmh.co.uk

PROJECT: BARN EXTENSION
BARFOOTS - LITTLE SEFTER
PAGHAM RD, BOGNOR REGIS
WEST SUSSEX, PO20 1LN

DRAWING: PROPOSED
EXTERNAL LEVELS &
CONSTRUCTION FINISHES

Prj No.	FC2846/03				REV	C
SCALE	Varies	DATE	JAN 20	INITIAL	MH	CHKD	-

This drawing is produced using Autocad: Only written dimensions are to be respected
© ABMH Civils Ltd - Title to this drawing remains with ABMH Civils Ltd
Removal of this title block also removes all warranties and infringes copyright

ARUN DISTRICT COUNCIL P/146/21/DOC