




0 1 2 3 4

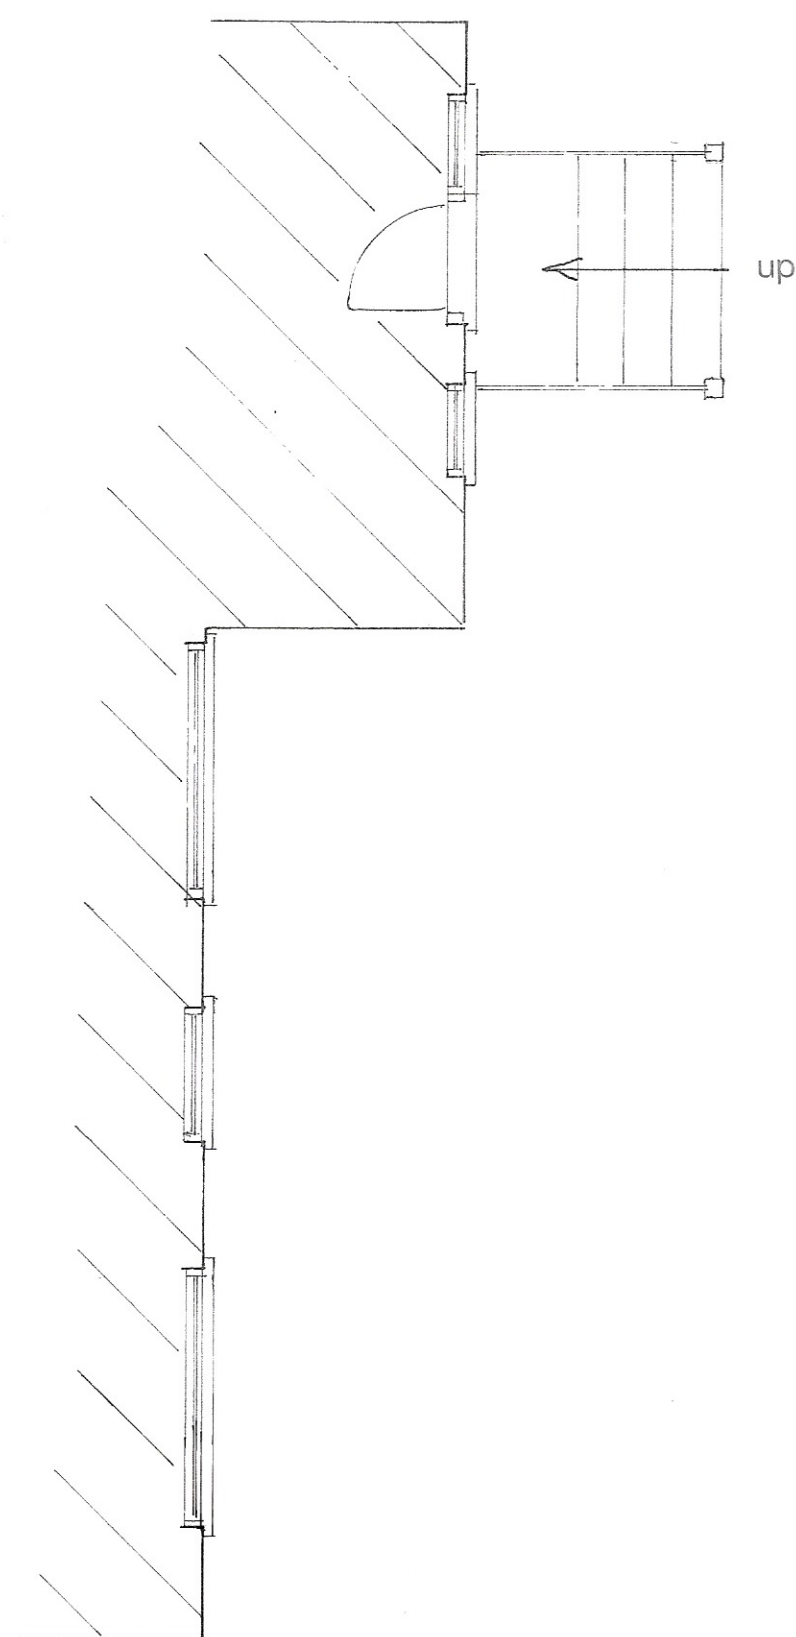

GARAGE ROOF PLAN
1 : 200

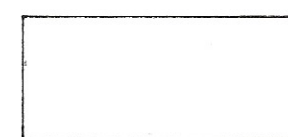

PROPOSED GARAGE ROOF PLAN
0 2 4 6 8

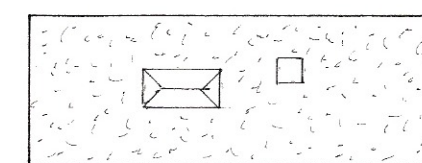


PROPOSED OUTBUILDING ROOF PLAN
1 : 200

PLAN
1 : 50

0 1 2 3 4

BOUNDARY

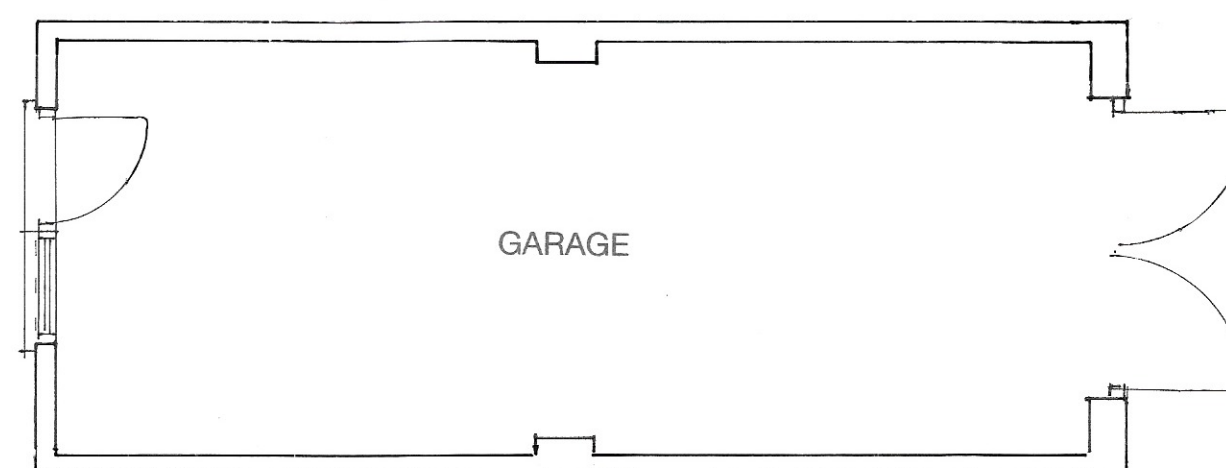

GARAGE

EAST FRONT ROAD

Existing

PROPOSED DETACHED GARAGE AND DETACHED OUTBUILDING
AT 36, EAST FRONT ROAD, PAGHAM FOR MR. & MRS. C. MASSEY.

Sheet 3 of 3

Bryan Butcher
Rainbow Cottage
Nyetimber Lane
Bognor Regis PO21 3JX
01243 266871
07973 233442
bryan.butcher@btinternet.com
www.bryanbutcher.com