



This drawing is the copyright of Alcove Architecture Ltd All dimensions must be checked on site prior to construction Do not scale this drawing except for Planning Application purposes Contractor to undertake work in full compliance with statutory requirements		
Rev	Amendments	Date
A	Materials added and missing images updated	08/07/21
B	Reserved Matters Application	21/07/21
C	Scheme adjusted to respond to refusal	05/10/21
D	Images updated	19/10/21



Shared Access Street Elevation

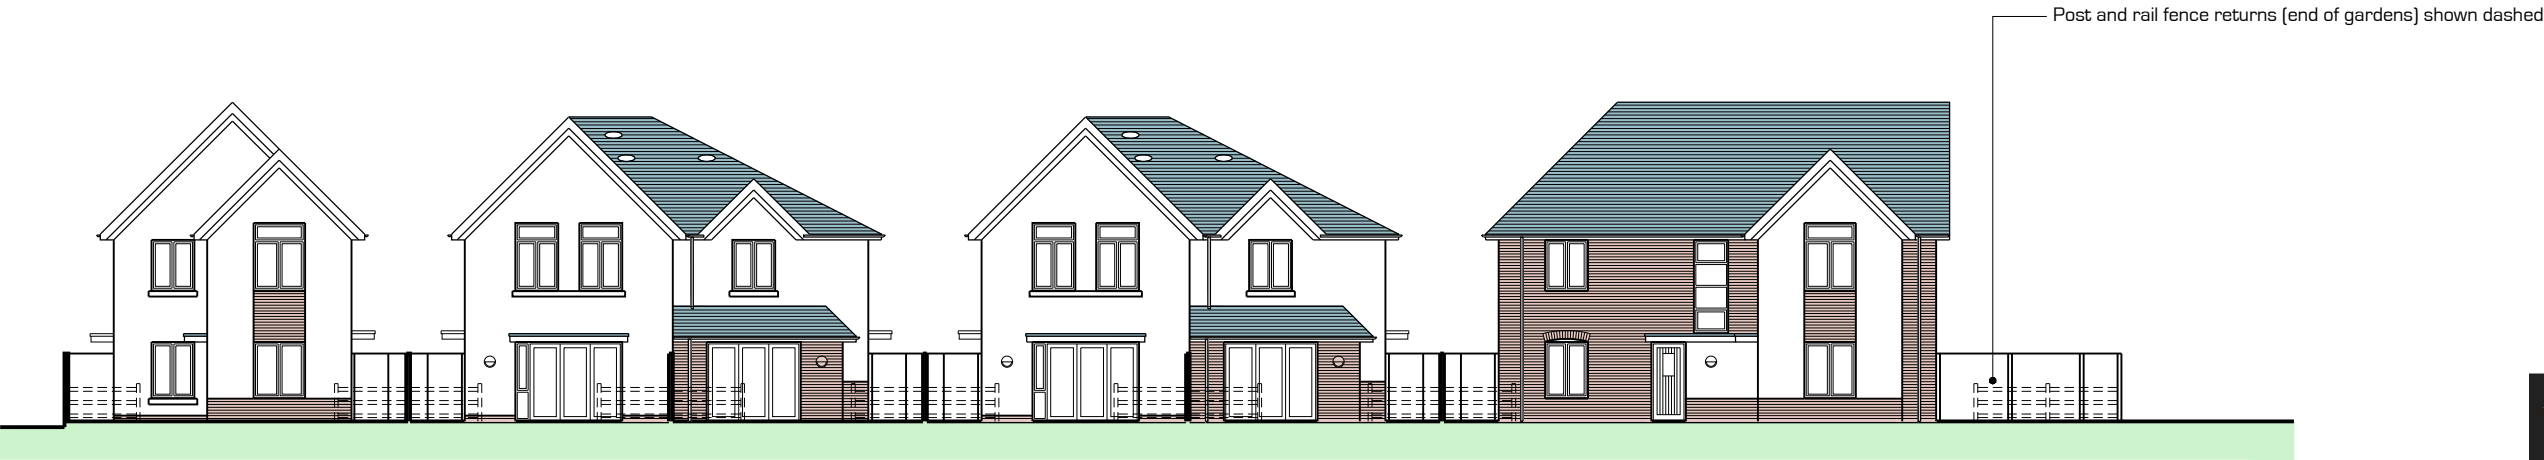

Private Garden / Stream Street Elevation

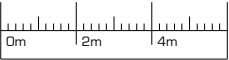

Notes:
OS Extract provided by messrs Mapserve



25a New Broadway Worthing Sussex BN11 4HP
T: 01903 608448 W: alcovearchitecture.co.uk

Project
Land adjacent to Sefter School House
Sefter Road
Bignor Regis
PO21 3EE
Drawing Title
Site Elevations and Massing Views

Status Planning		
Scale 1:200@A3	Drawn By JE	Date June 21
Project No. 20156	Drawing No. P005	Revision D

Alcove Architecture Ltd - Registered No. 8543375



Massing from Site Access



Massing from Sefter Road junction