

This drawing is the copyright of **Alcove Architecture Ltd**
All dimensions must be checked on site prior to construction
Do not scale this drawing except for Planning Application purposes
Contractor to undertake work in full compliance with statutory requirements


Rev	Amendments	Date
A	Materials added and missing images updated	08/07/21
B	Reserved Matters Application	21/07/21
C	Scheme adjusted to respond to refusal	05/10/21
D	Images updated	19/10/21
E	Sefter Road elevation added and image updated	07/12/21
F	Elevation locator plan added (not to scale)	08/12/21



1: Shared Access Street Elevation



2: Private Garden / Stream Street Elevation

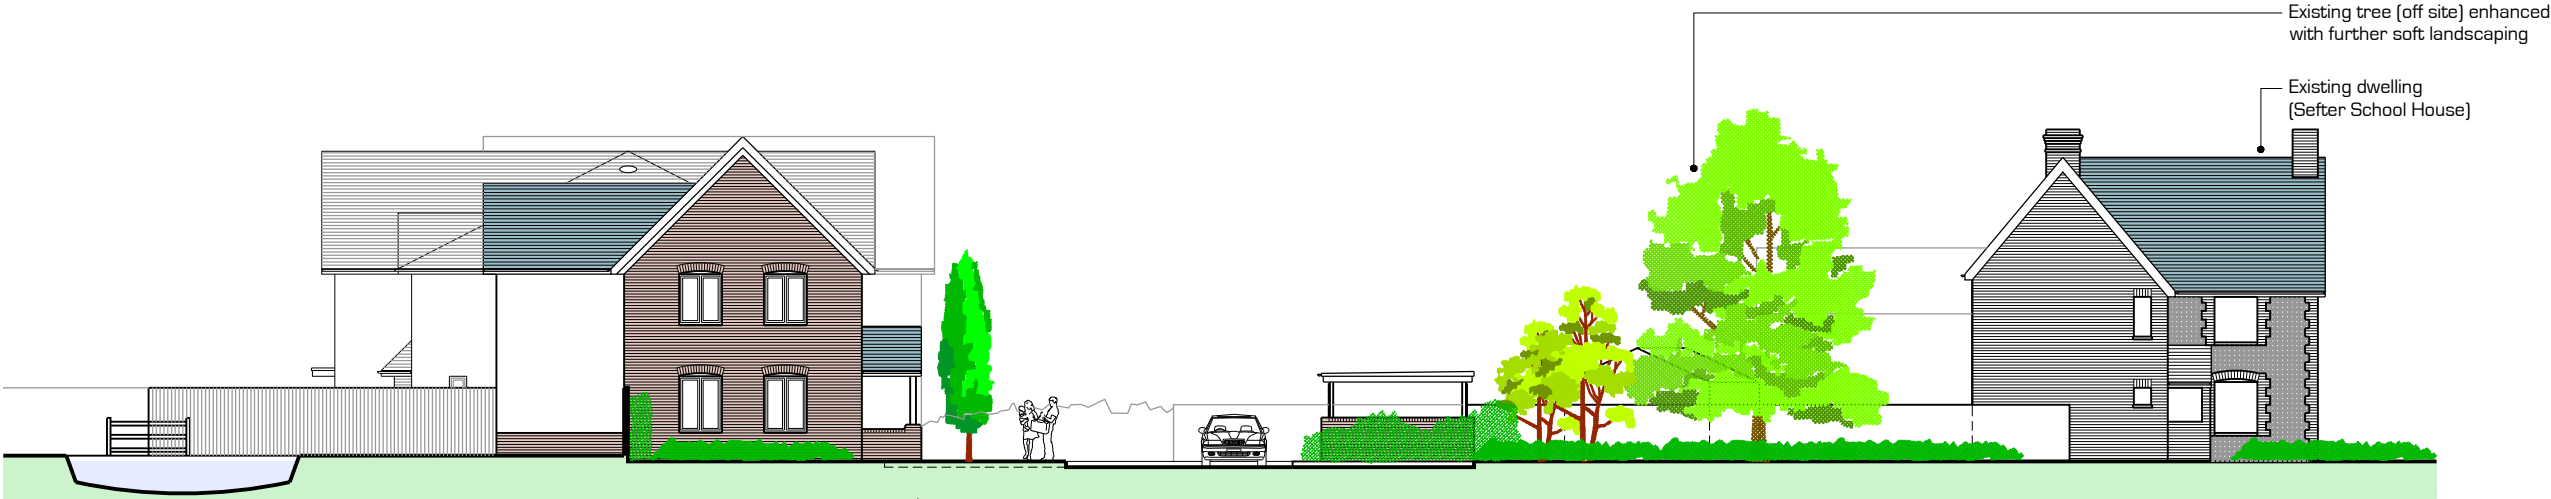


3: Sefter Road Street Elevation



Elevation Locator



Massing from Site Access

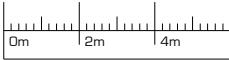

Notes:
OS Extract provided by messrs Mapserve



25a New Broadway Worthing Sussex BN11 4HP
T: 01903 608448 W: alcovearchitecture.co.uk

Project
Land adjacent to Sefter School House
Sefter Road
Bignor Regis
PO21 3EE
Drawing Title
Site Elevations and Massing Views

Status	Planning
Scale	1:200@A3
Project No.	20156
Drawn By	JE
Drawing No.	P005
Date	June 21
Revision	F

Alcove Architecture Ltd - Registered No. 8543375