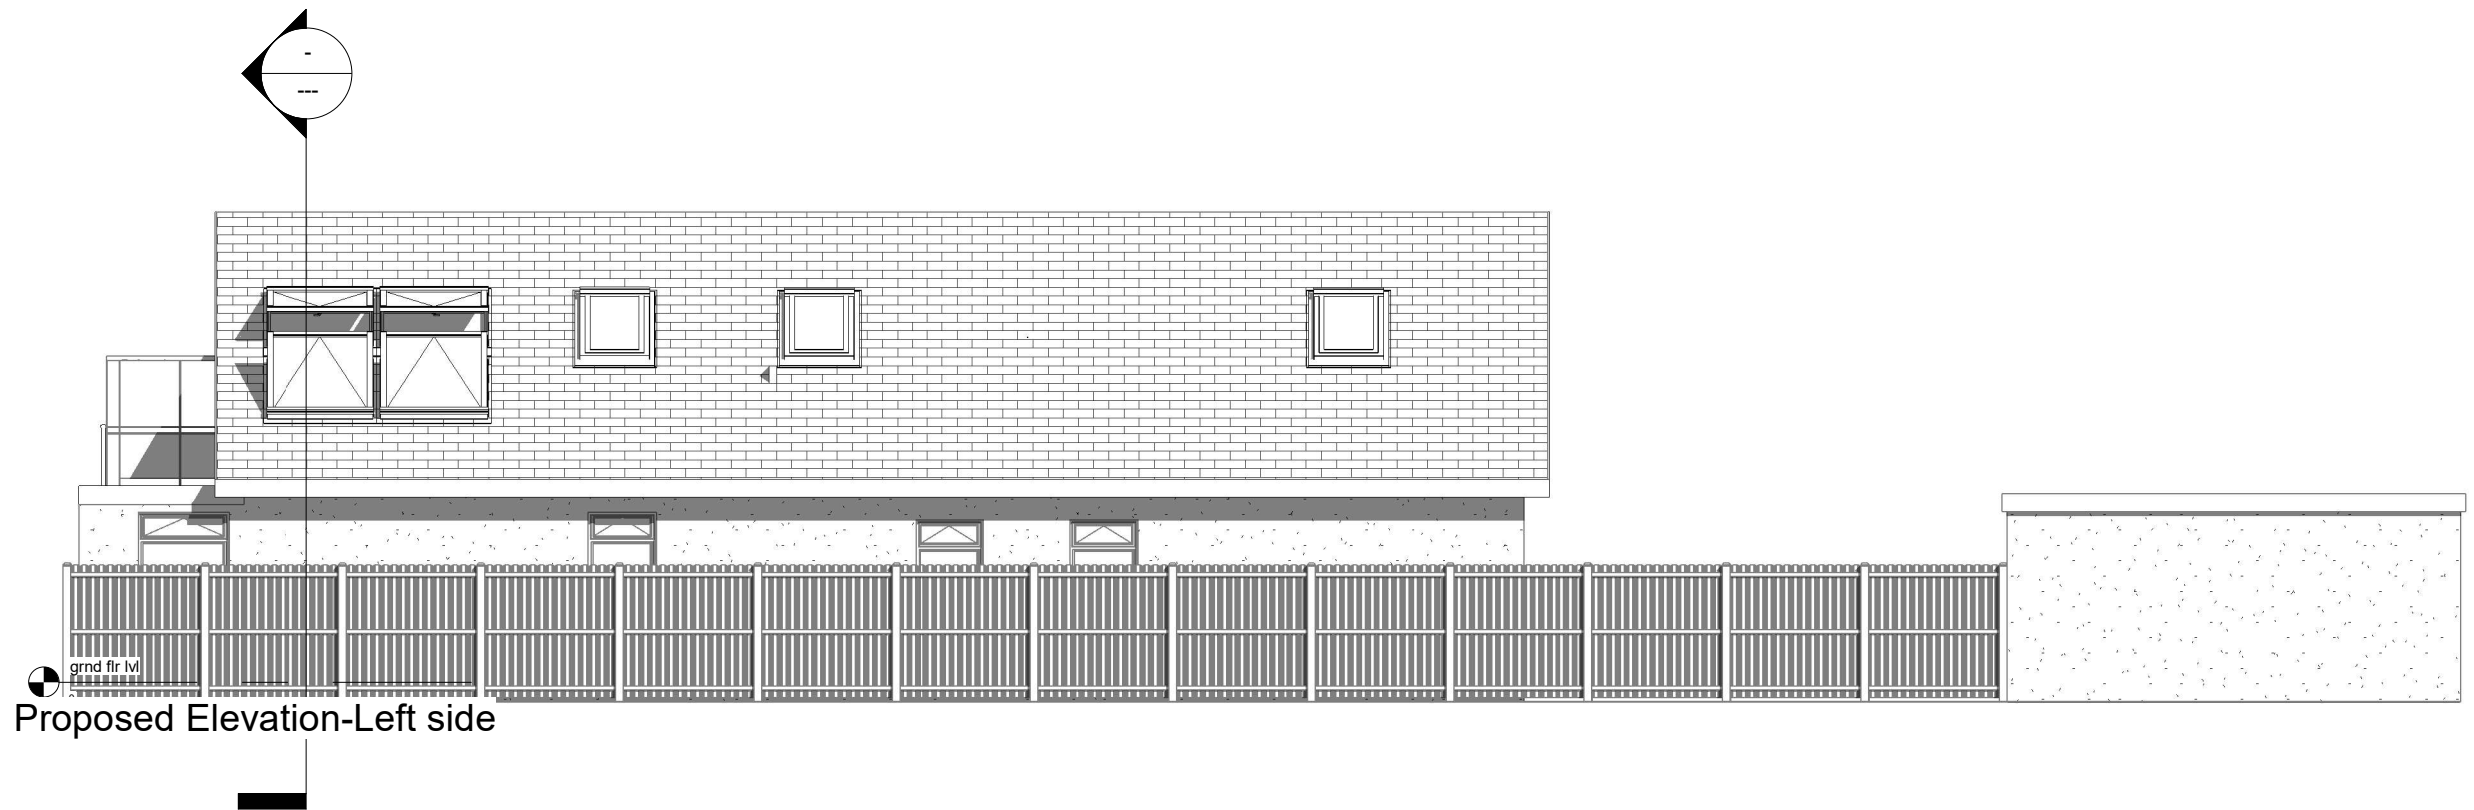


1:500		50
1:200		20
1:100		10
1:50		5

All measurement to be checked on site prior to any commenent

Parkers Design Limited - The Studio @ 90, PO9 2PR

www.pexd.co.uk - info@parkersdesign.com - 07776 008822

PROJECT	113 West Front Road PO21 4TB		CLIENT Miller	
	SHEET Elevations Left Side -EAST		Date Issue Date	Scale (@ A3) 1 : 100
		Drawn by Checked by	SW SR	DRAWING NUMBER P 4
				REV