



Proposed Elevation-Right side

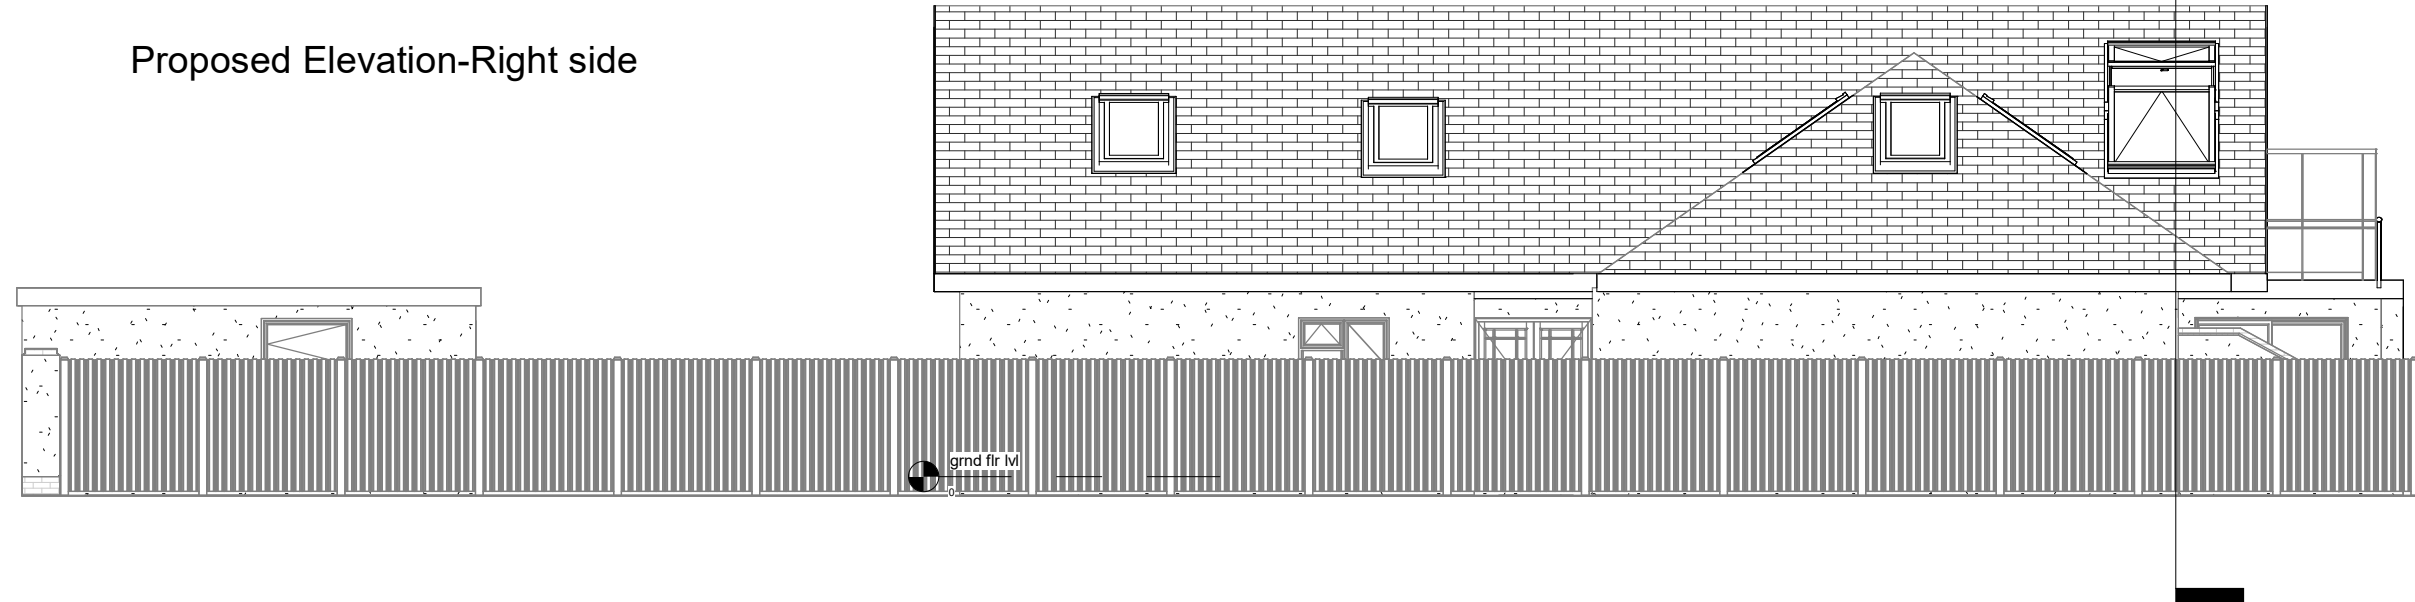

Existing Elevation-Right side

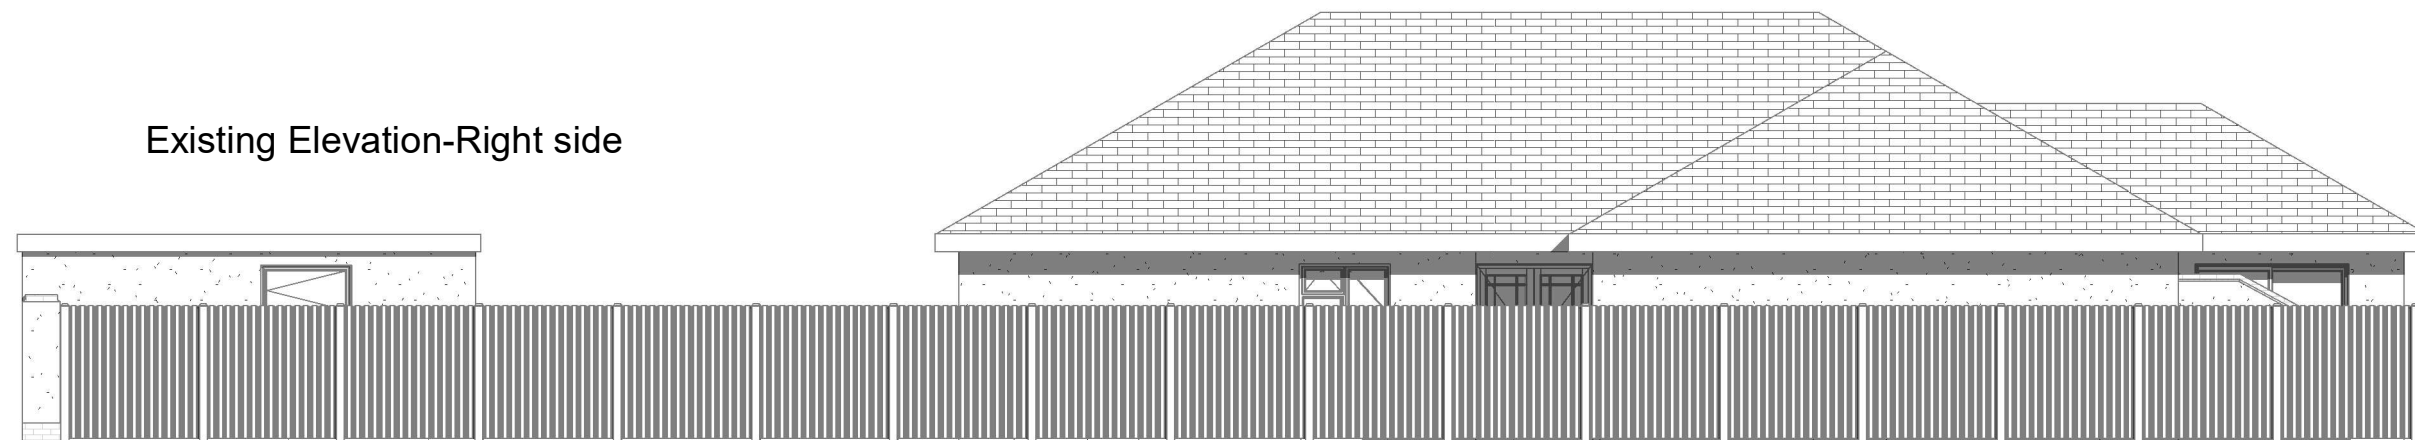

1:500		50
1:200		20
1:100		10
1:50		5

All measurement to be checked on site prior to any commenment

Parkers Design Limited - The Studio @ 90, PO9 2PR

www.pexd.co.uk - info@parkersdesign.com - 07776 008822

PROJECT	113 West Front Road PO21 4TB		CLIENT Miller	
	Date	Issue Date	Scale (@ A3)	1 : 100
SHEET	Elevations-Right WEST		Drawn by	SW
			Checked by	SR
		DRAWING NUMBER		REV
		P 4a		