


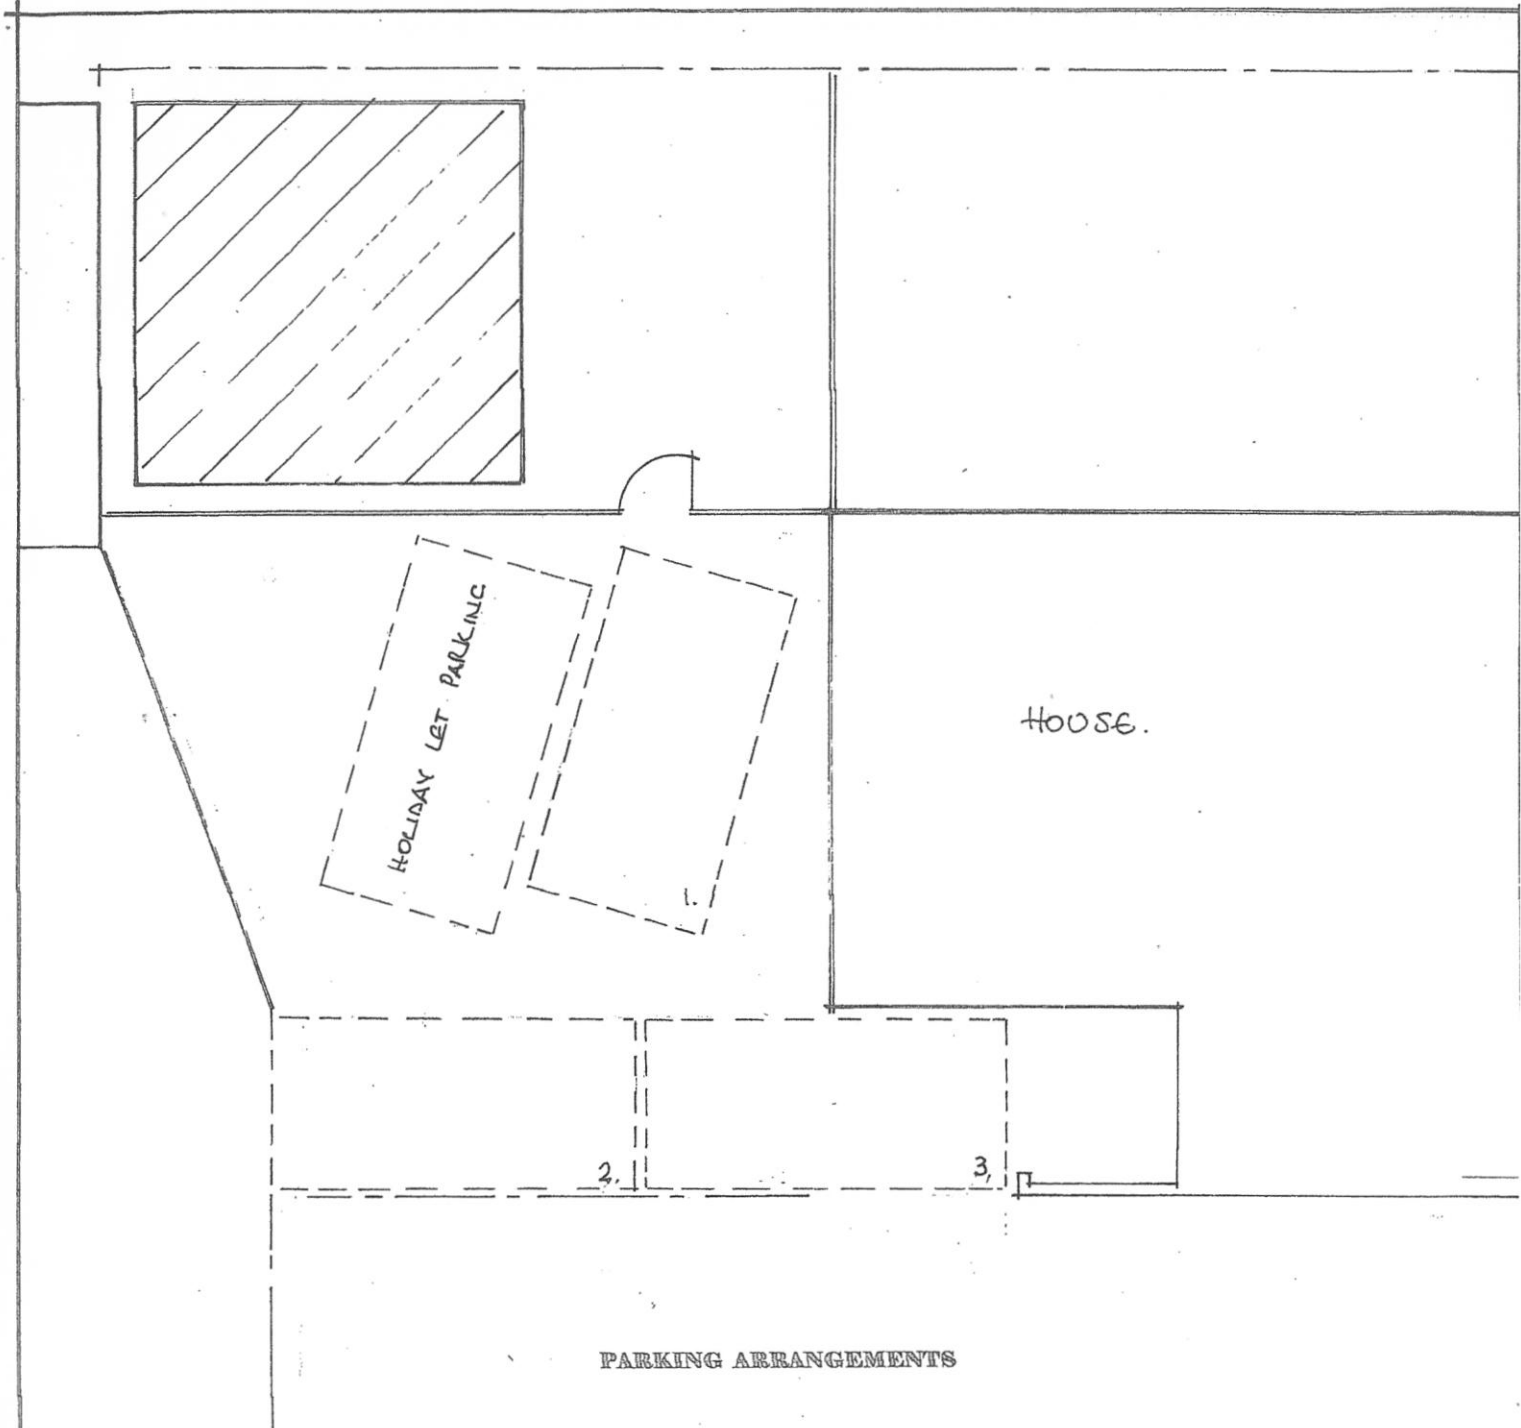

4, CANTERBURY CLOSE, PAGHAM, BOGNOR REGIS

SCALE 1:50 JUNE 2023 No. 43/23/07

Clive Fish ~ Building & Design Consultant

Tel; (01903) 732942

SCALE 1:100 @ A4 PAPER SIZE

