



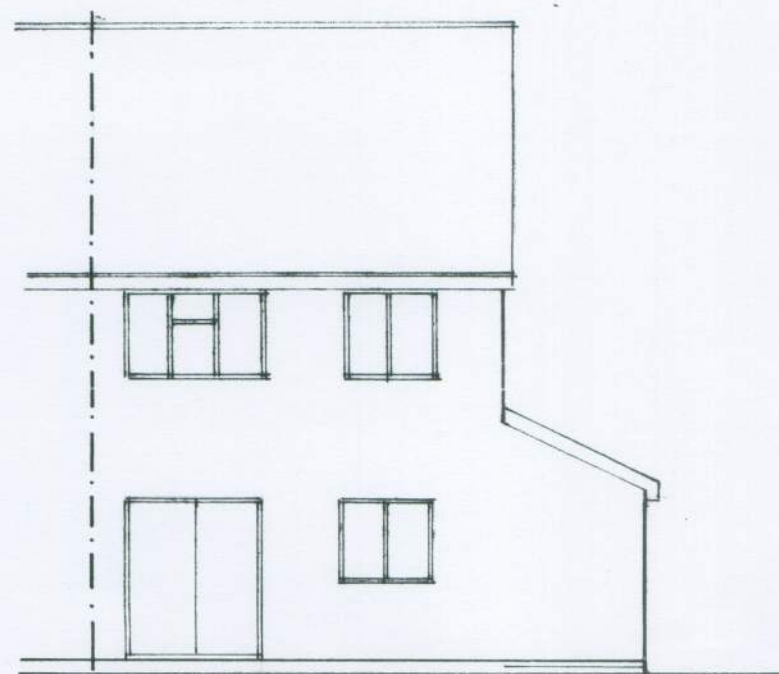


rear

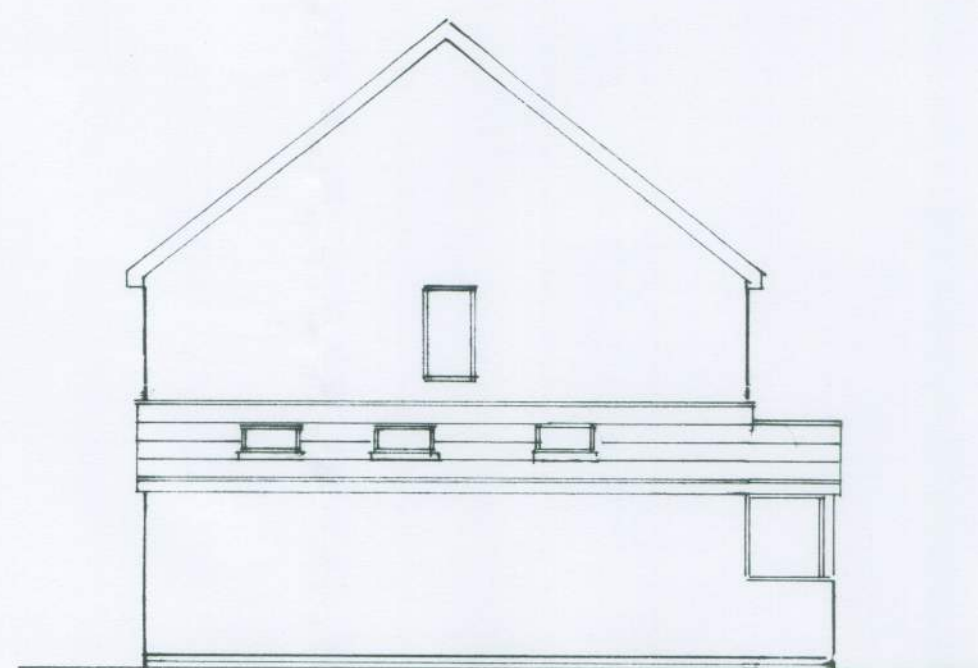


side



front
1 : 100

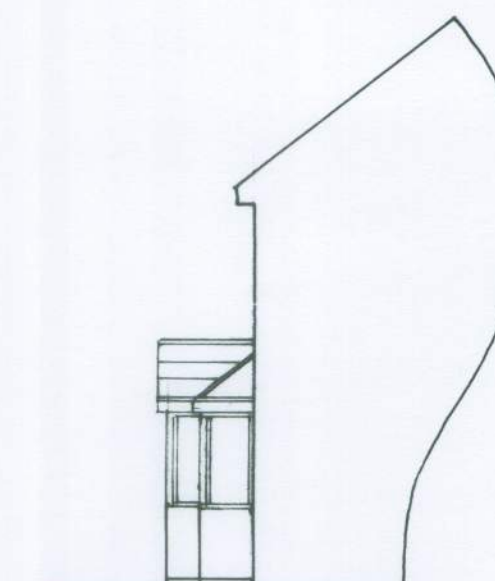

side

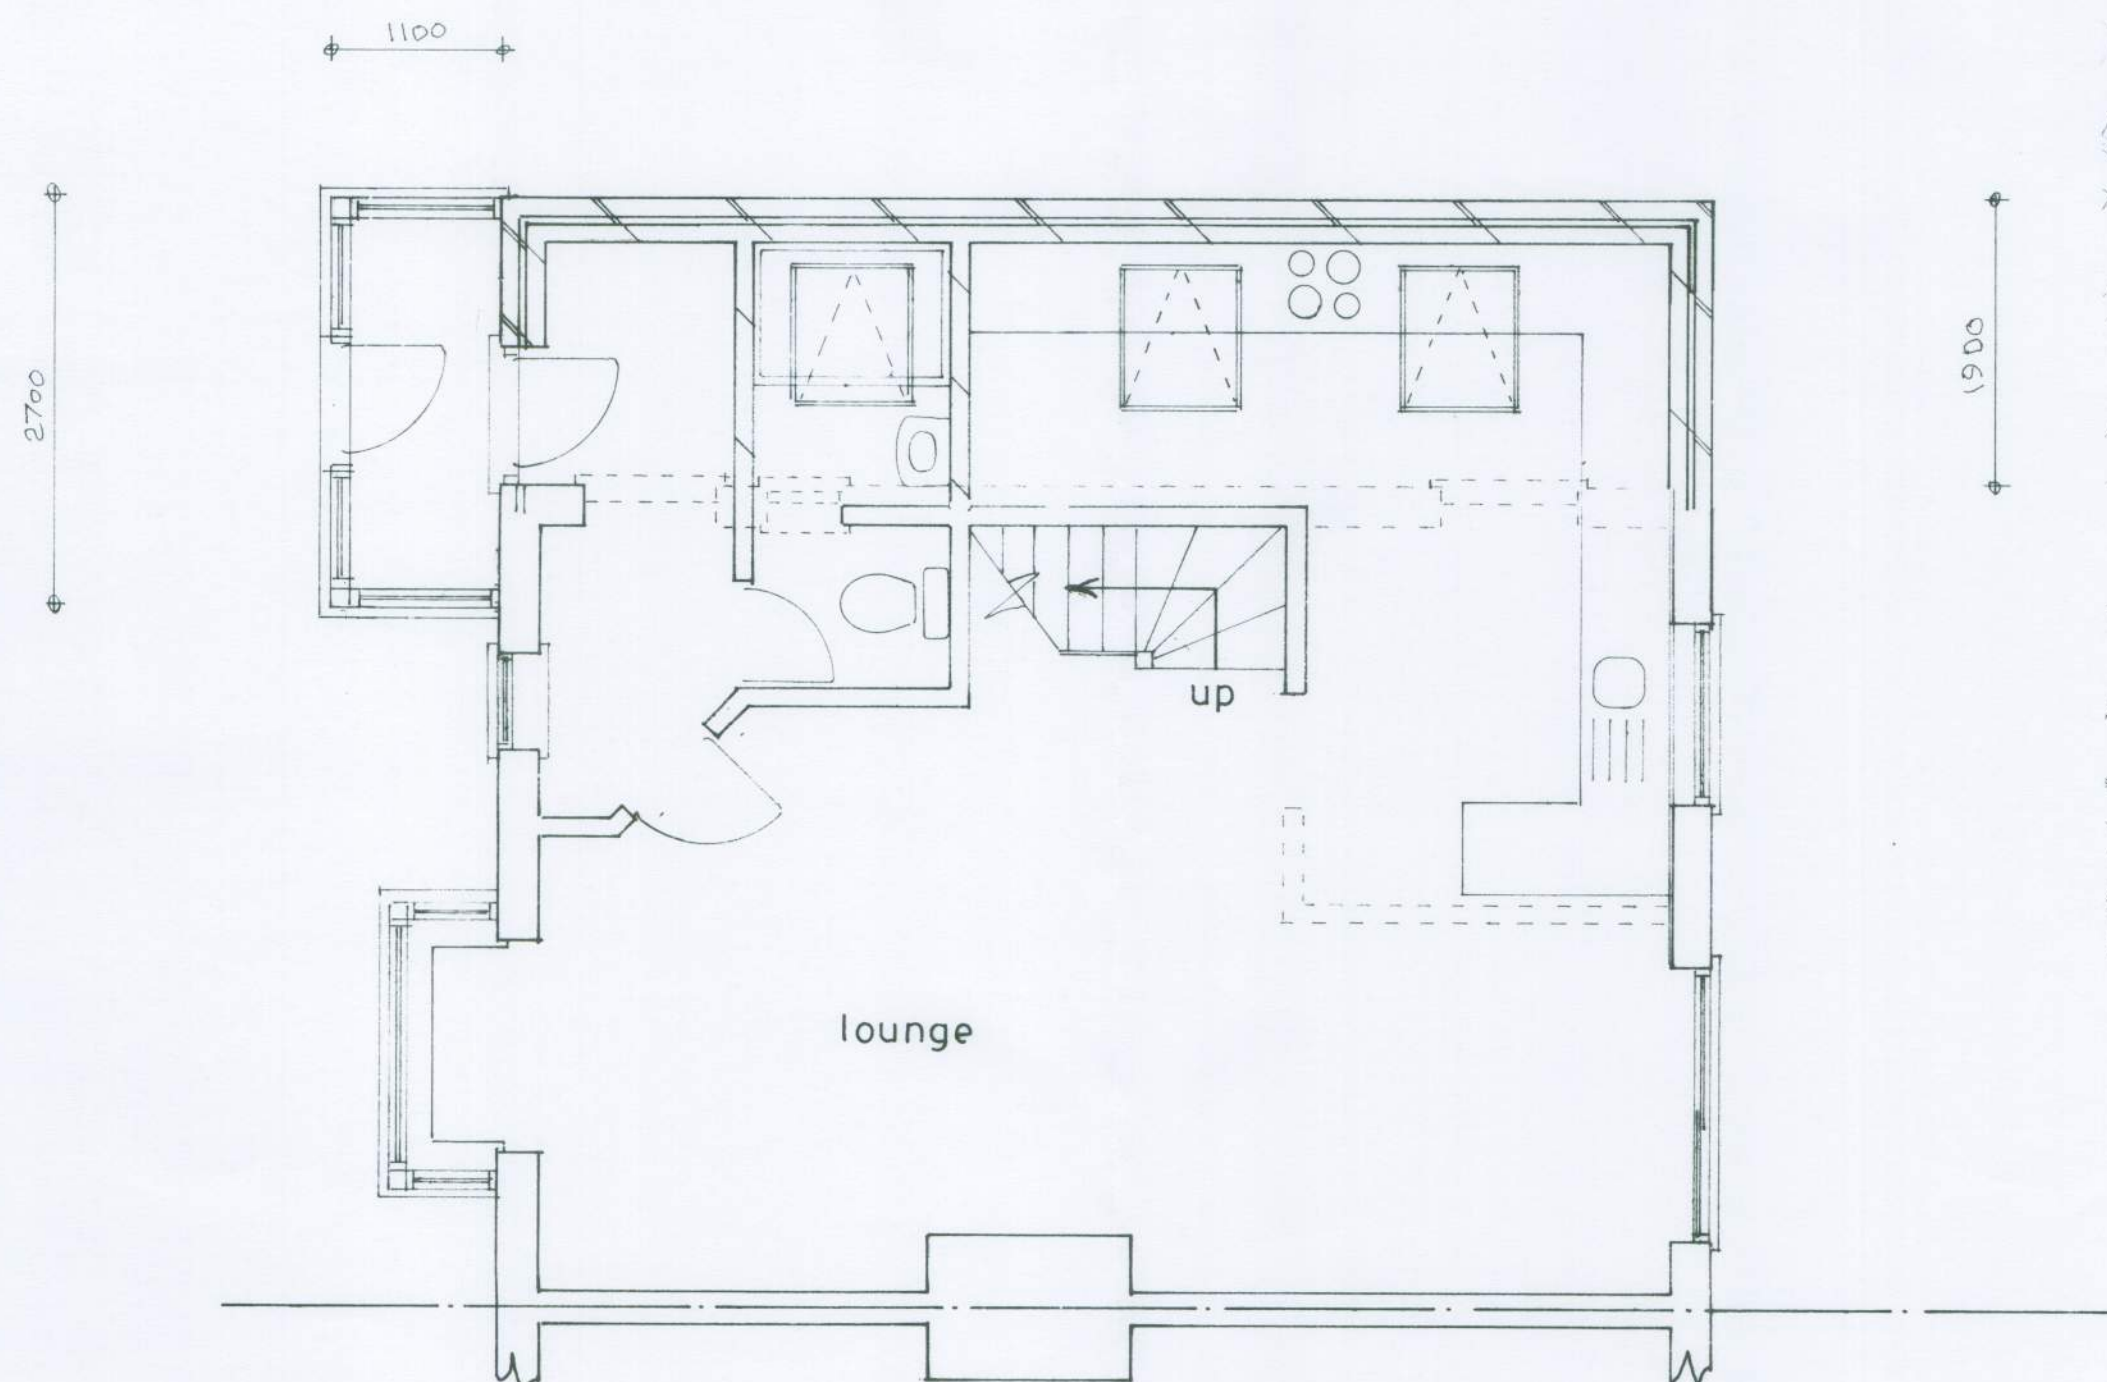

Plan
1 : 50



location plan
1 : 1250



block plan
1 : 500

PROPOSED SINGLE STOREY EXTENSION AT 12, WOLSEY CLOSE, PAGHAM FOR MR. M. LEMMON.

sheet 1 of 2

Bryan Butcher
Rainbow Cottage
Nyetimber Lane
Bognor Regis PO21 3JX
01243 266871
07973 233442
bryan.butcher@btinternet.com
www.bryanbutcher.com