




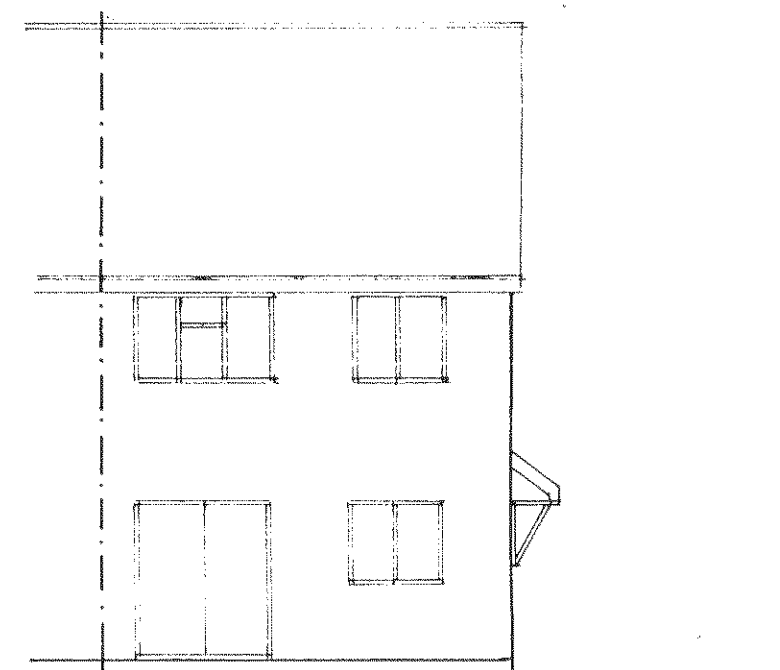

rear

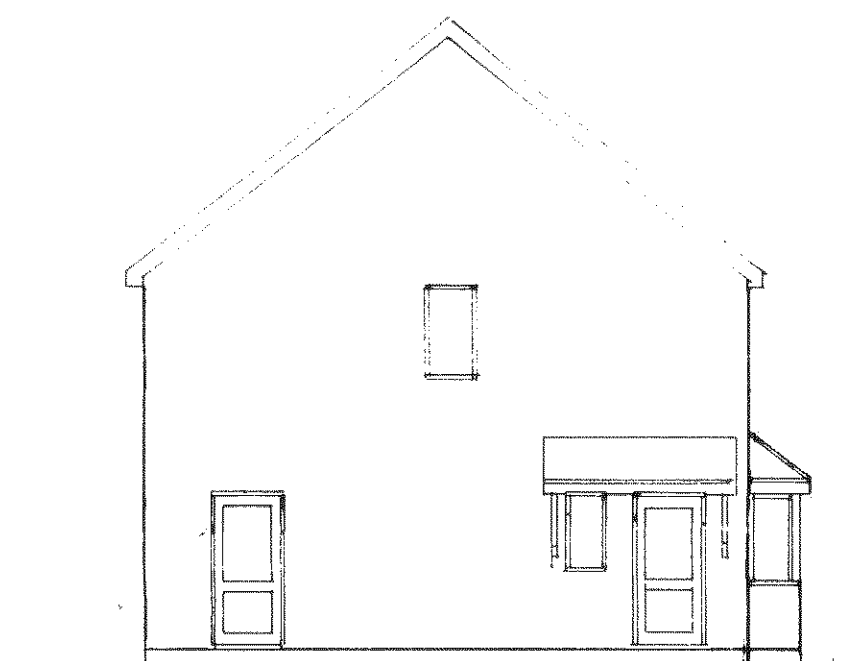


side

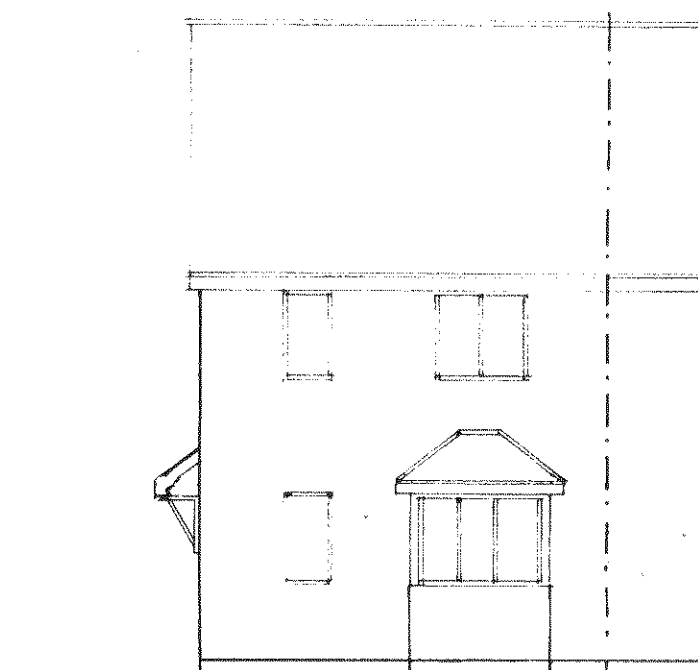


front

1:100

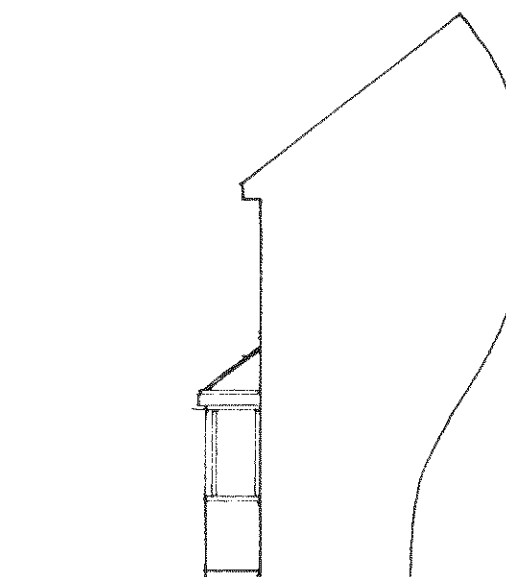


side

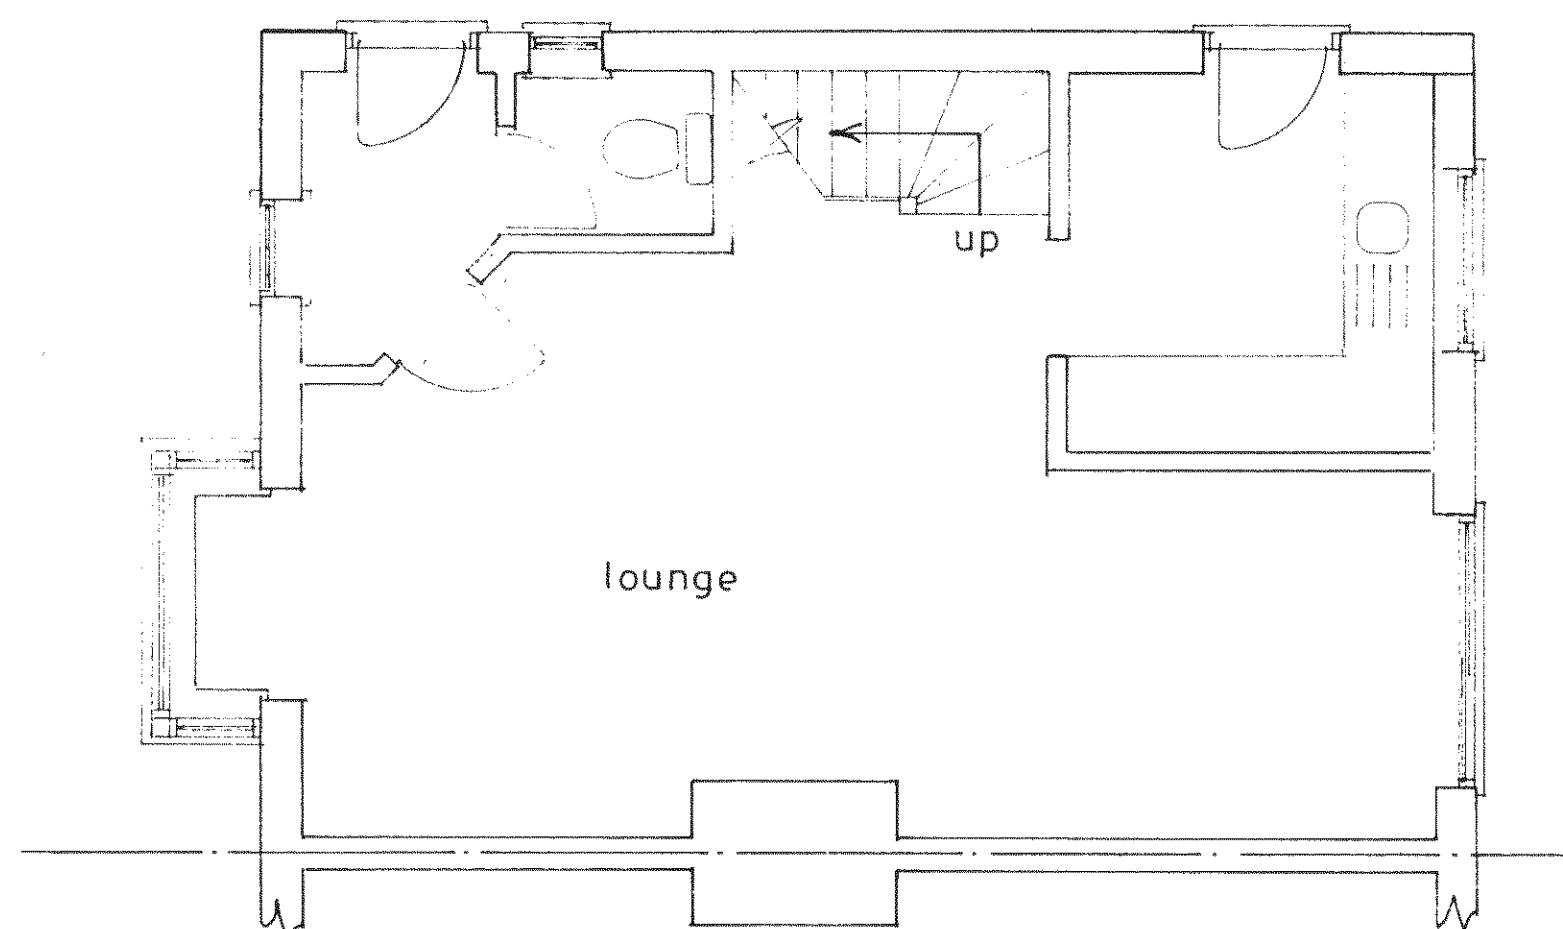


Plan

1:50

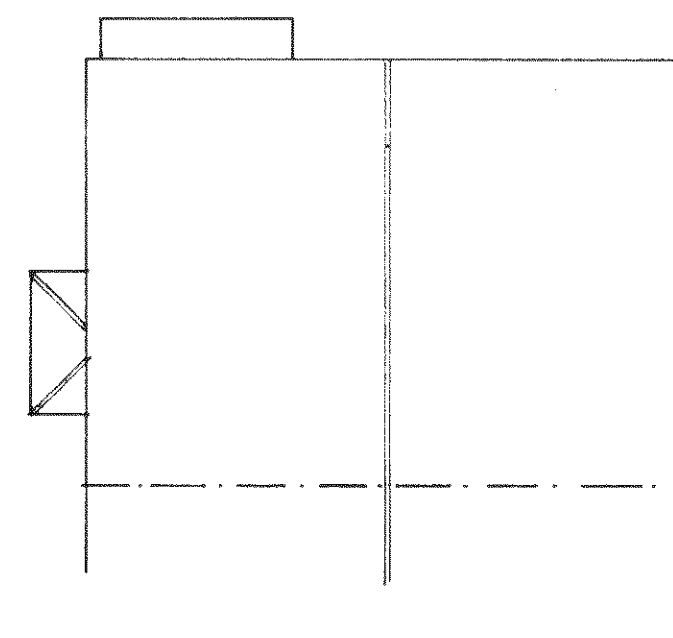

roof plan

1:100

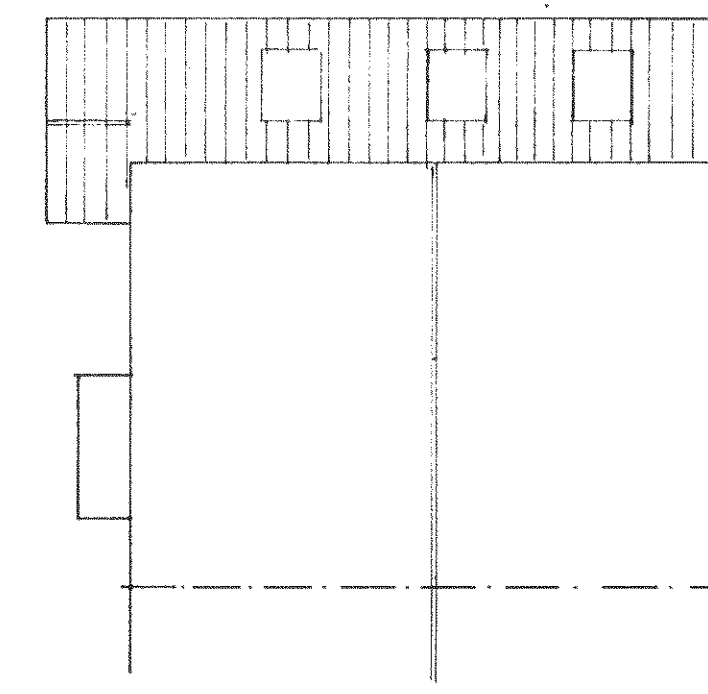

proposed roof plan

Existing

PROPOSED SINGLE STOREY EXTENSION AT 12, WOLSEY CLOSE, PAGHAM FOR MR. M. LEMMON.

sheet 2 of 2

Bryan Butcher
Rainbow Cottage
Nyetimber Lane
Bognor Regis PO21 3JX
01243 266871
07973 233442
bryan.butcher@btinternet.com
www.bryanbutcher.com