



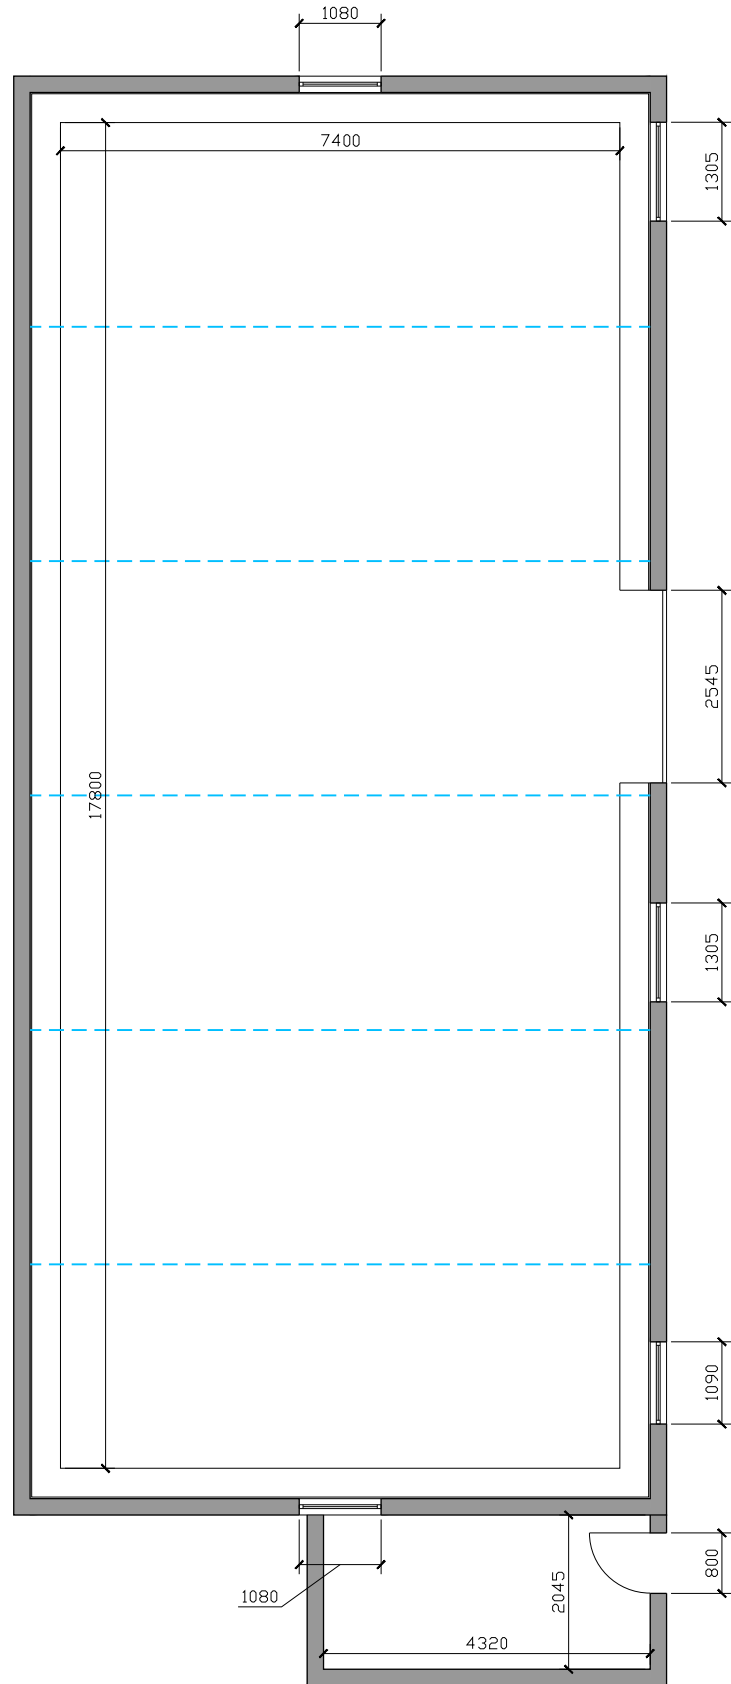

Existing Ground Floor Plan
Barn 1

 

Existing Roof Plan
Barn 1