


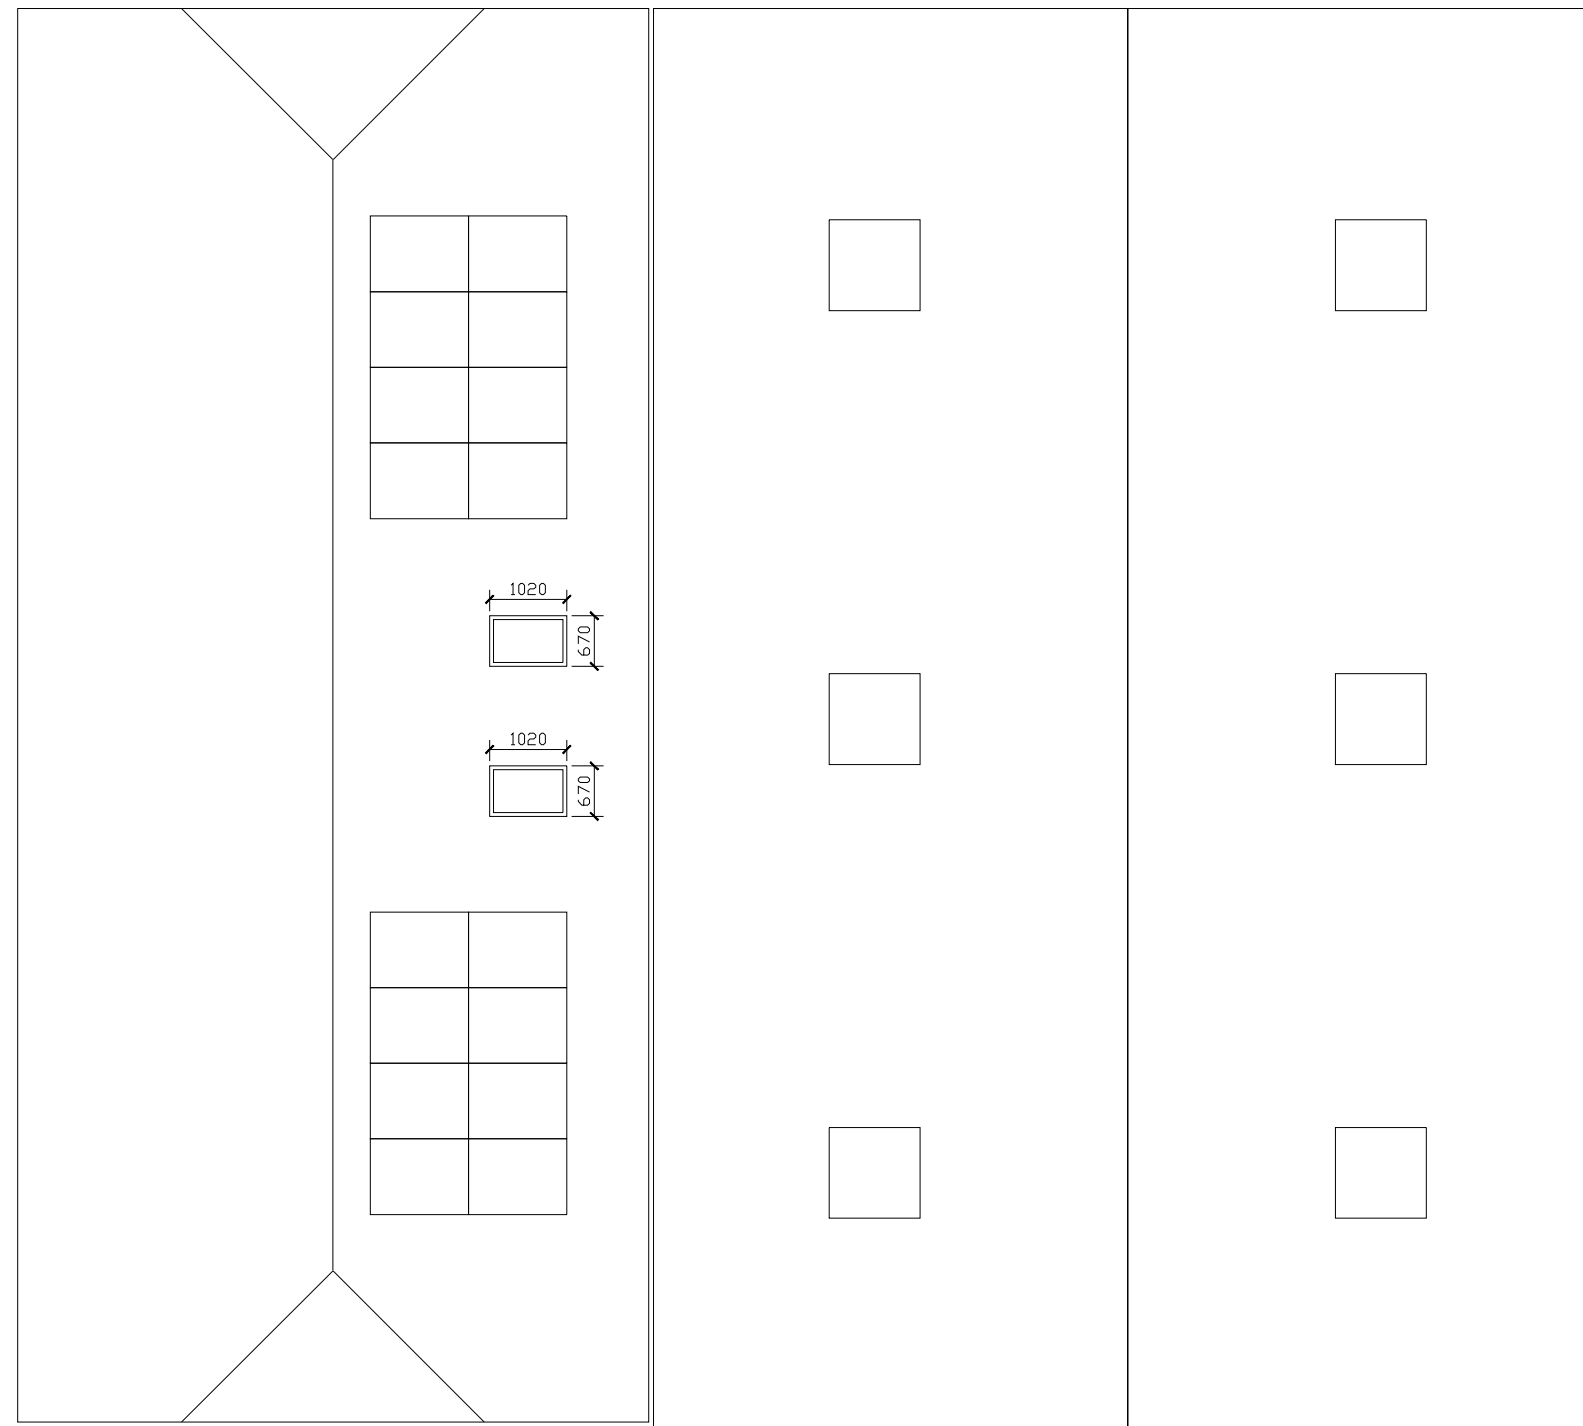

Proposed Roof Plan
Barn 2 & 3