



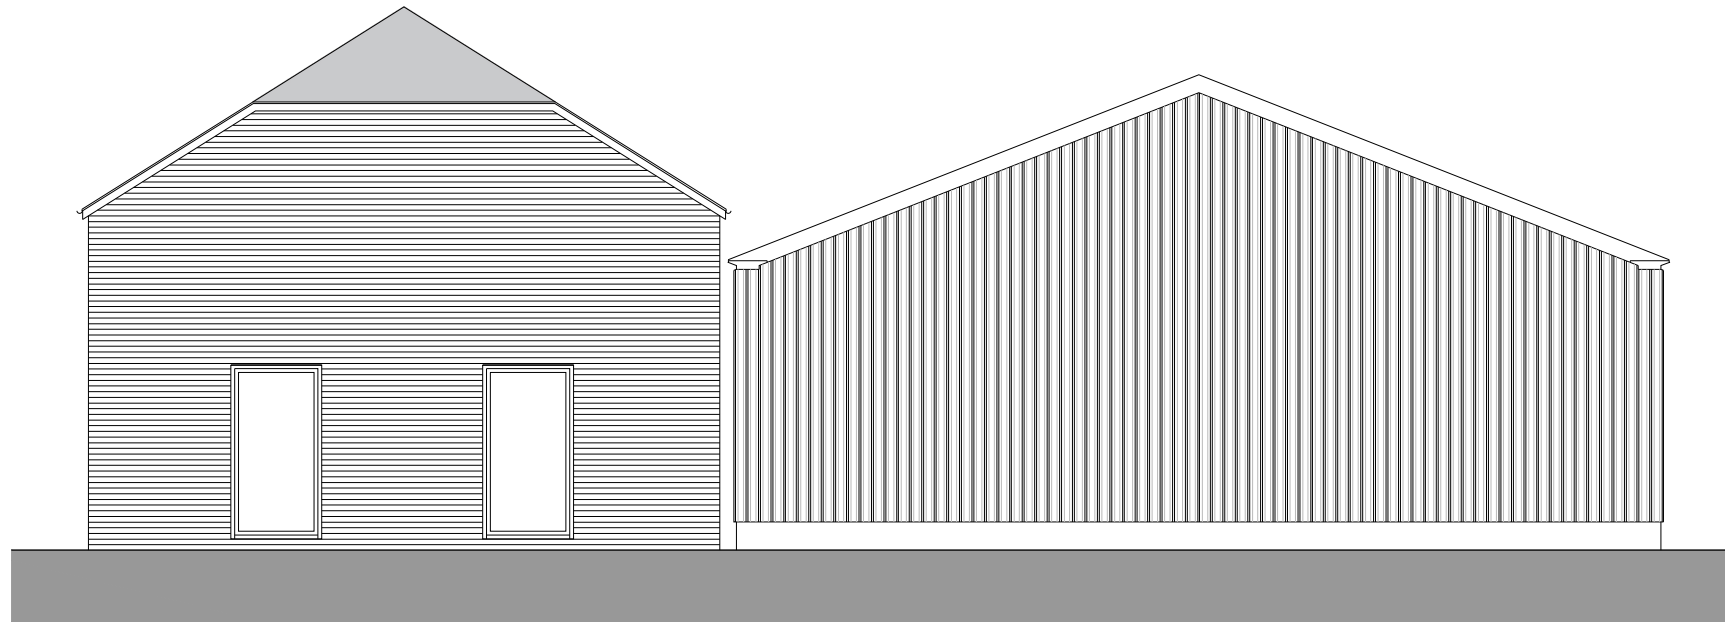

Proposed Elevation A
Barn 2 & 3

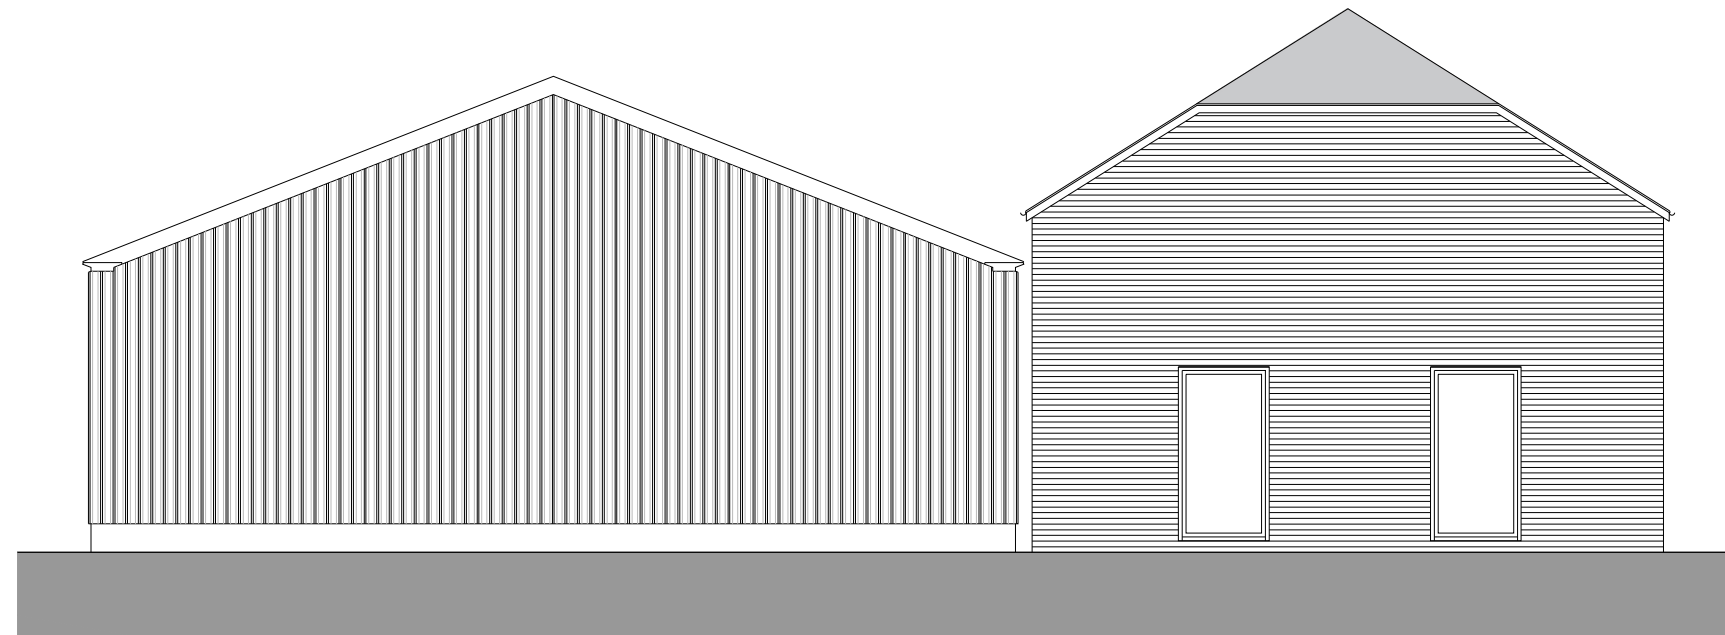

Proposed Elevation B
Barn 2 & 3